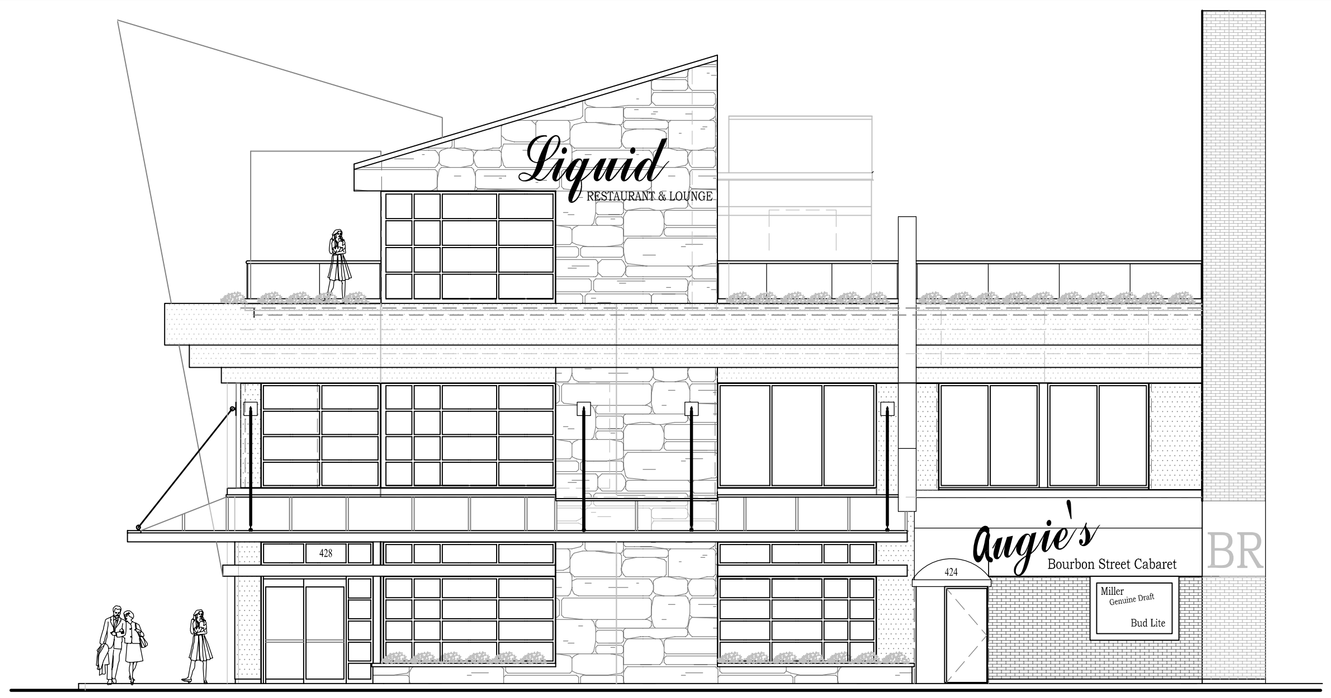

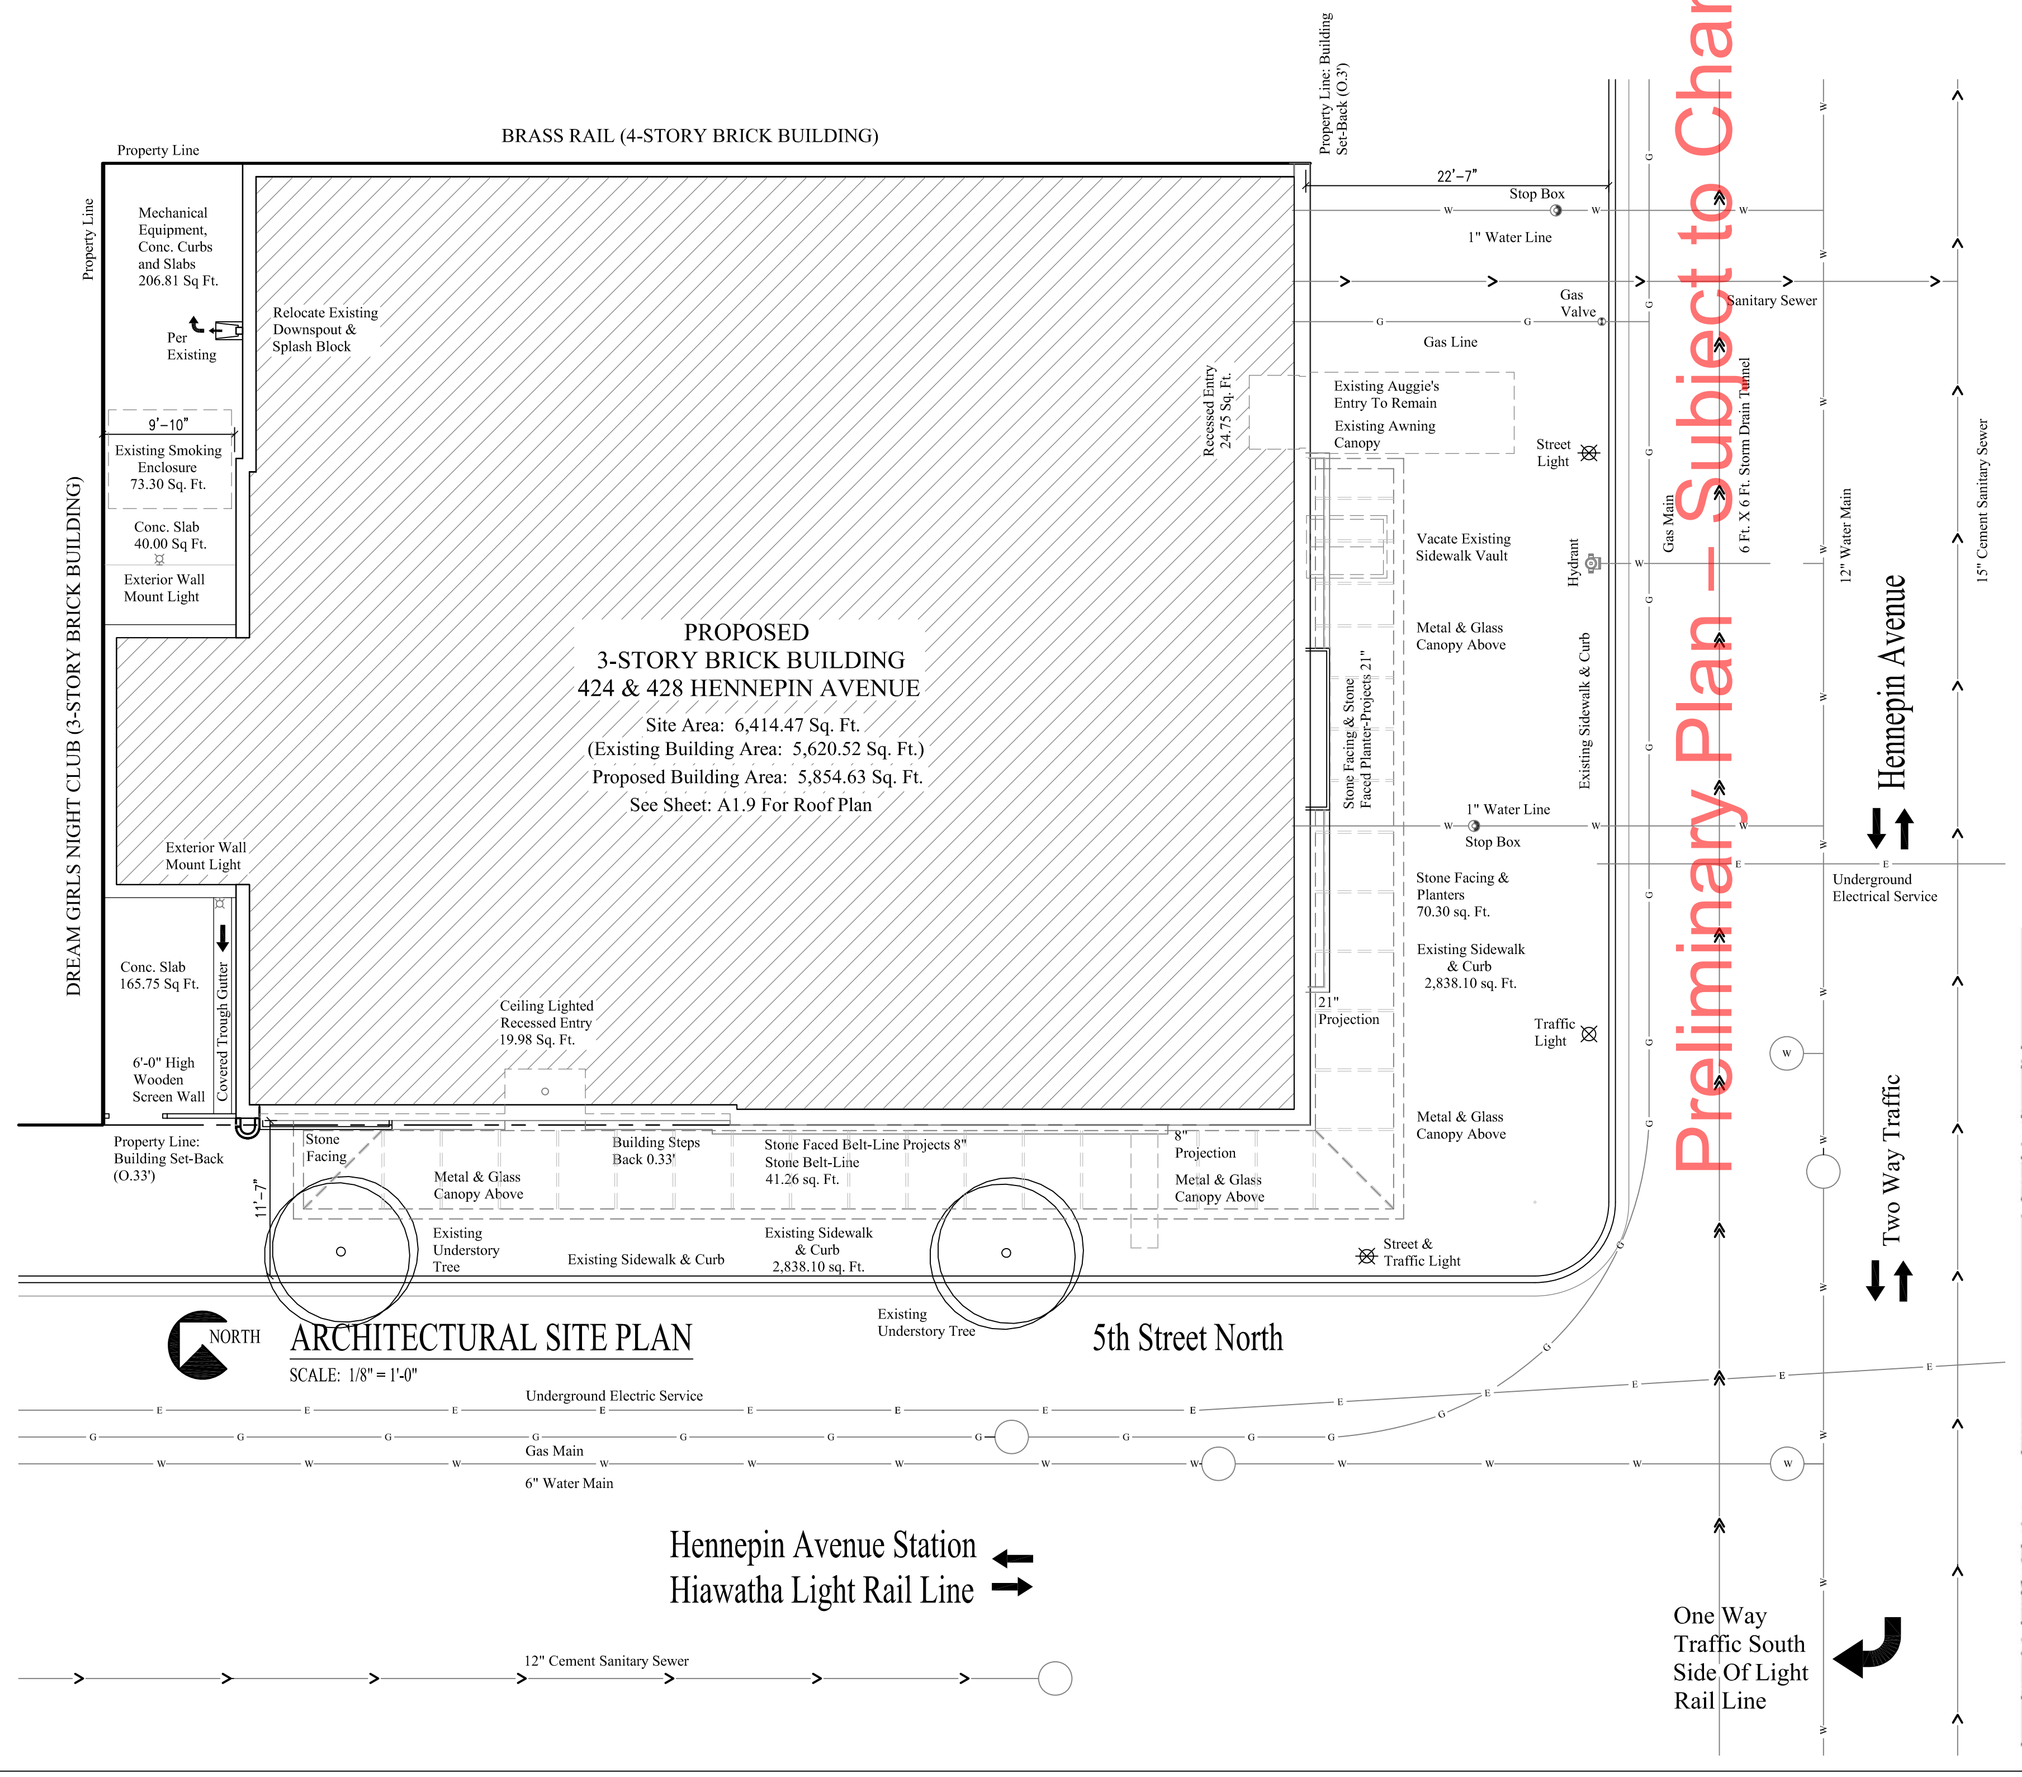

Preliminary Plan — Subject to Change

PROJECT TEAM

OWNER
Hennepin Entertainment, Inc.
428 Hennepin Avenue
Minneapolis, Mn 55403
763.479.9153

CONSTRUCTION MANAGEMENT
BARR-NELSON, INC.
George Barr
1167 61st. Avenue N.
Plymouth, MN 55442
763.355.0322
gsbarr777@aol.com

DESIGN TEAM
Joseph Buslovich Architects
Joseph Buslovich
3705 Rosewood Lane
Plymough, MN 55441
763.553.9048
buslovich@comcast.net

Design Group C, LLC
Christine Charles
14945 Ironwood Ct.
Eden Prairie, MN 55346
952.250.9980
ccharles@designgroupc.com

INTERIOR DESIGN
Jennifer Fornengo Design
Jennifer Fornengo
Minneapolis, MN
612.205.7570

This Project Is Design-Build. This Set Does Not Include Structural, Mechanical, Electrical, Plumbing Or Fire Suppression Construction Documents. The General Contractor Is Responsible For All Submittals, Construction Documents, Samples and Coordination Required By the Review Agency or any Other Construction Related Issues.

LOCATION MAP

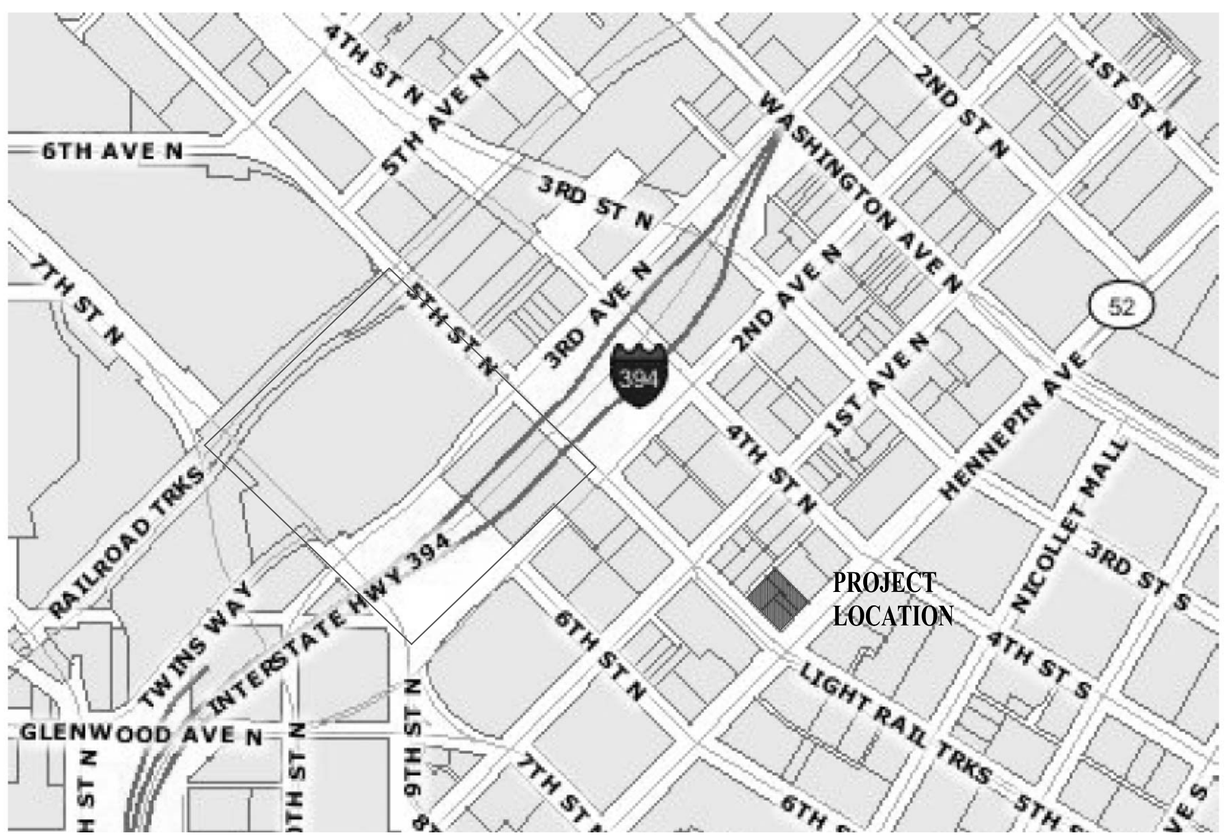

Joseph Buslovich Architects
3705 Rosewood Lane
Plymouth, MN 55441
Phone: 763.553.9048
Email: buslovich@comcast.net

Design Group C LLC
Designs as personal as Your Signature
14945 Ironwood Ct.
Eden Prairie, MN 55346
Phone: 952.250.9980
Email: ccharles@designgroupc.com

BUILDER/CONTRACTOR:
BARR - NELSON, INC.
11670 61st. Avenue N.
Plymouth, MN 55442
Phone: 763.355.0322

PROJECT TITLE:
Liquid Restaurant & Lounge
428 Hennepin Avenue
Minneapolis, MN 55401

SHEET TITLE:
TITLE SHEET & ARCHITECTURAL SITE PLAN

CERTIFICATION:
I hereby certify that this plan, specification or report was prepared by me or under my direct supervision and that I am a duly licensed professional Architect under the laws of the State of Minnesota

Date:

License Number:

REVISIONS:	NO.	DATE:

PROJECT NO.	201020
DATE:	10-15-10
DRAWN BY:	xxx
CHECKED BY:	xxx
STATUS:	Planning Set
ISSUED:	09-15-11
FILE NO.	T1.0 TITLE SHEET & ARCHITECTURAL SITE PLAN.DWG
COMMISSION:	

COPYRIGHT: DESIGN GROUP C
This plan is protected and governed by Federal Copyright statutes. Any use, reproduction, copying, modification or derivative work of this design is a violation of the United States Federal Copyright Act. Reproduction of this plan is limited to the actual plan pages for building purposes only. To obtain a license to use this design, written permission and release must be obtained from DESIGN GROUP C. Any further duplication or alteration without permission is a violation of Federal Copyright Laws.

T1.0

Sheet: - OF: -

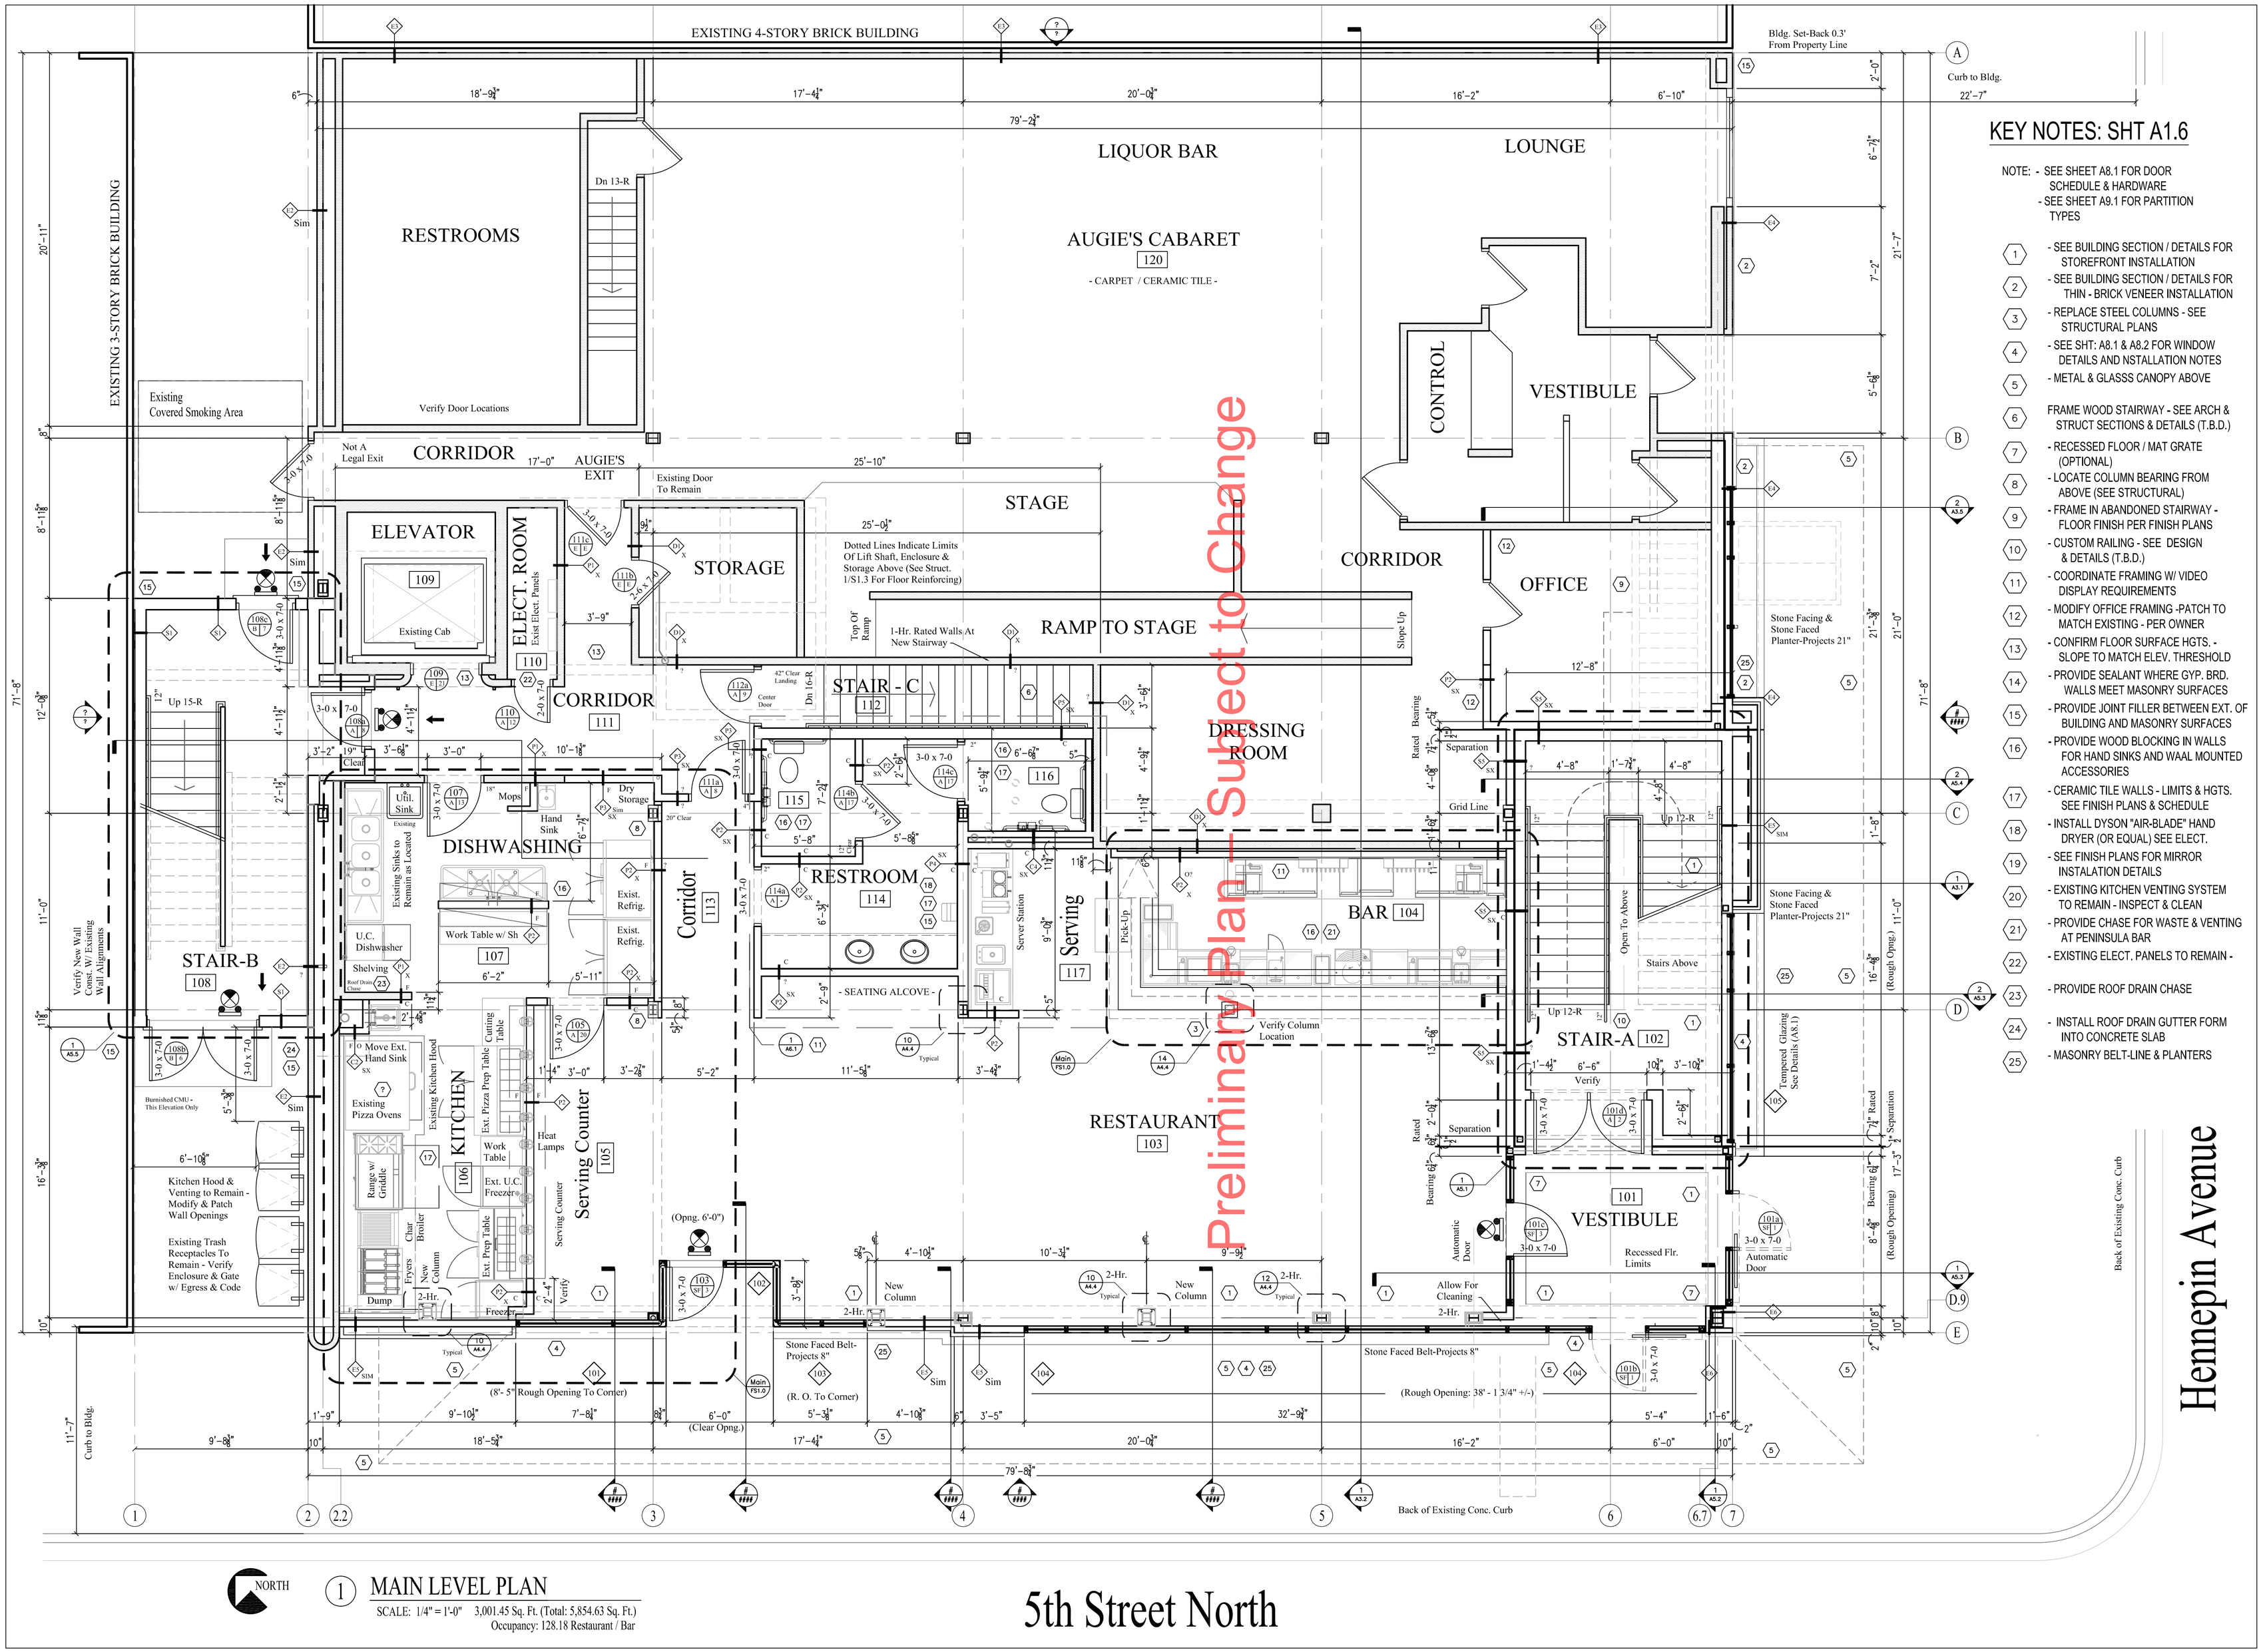

KEY NOTES: SHT A1.6

NOTE: - SEE SHEET A8.1 FOR DOOR SCHEDULE & HARDWARE
- SEE SHEET A9.1 FOR PARTITION TYPES

1. - SEE BUILDING SECTION / DETAILS FOR STOREFRONT INSTALLATION
2. - SEE BUILDING SECTION / DETAILS FOR THIN - BRICK VENEER INSTALLATION
3. - REPLACE STEEL COLUMNS - SEE STRUCTURAL PLANS
4. - SEE SHT: A8.1 & A8.2 FOR WINDOW DETAILS AND NSTALLATION NOTES
5. - METAL & GLASSS CANOPY ABOVE
6. FRAME WOOD STAIRWAY - SEE ARCH & STRUCT SECTIONS & DETAILS (T.B.D.)
7. - RECESSED FLOOR / MAT GRATE (OPTIONAL)
8. - LOCATE COLUMN BEARING FROM ABOVE (SEE STRUCTURAL)
9. - FRAME IN ABANDONED STAIRWAY - FLOOR FINISH PER FINISH PLANS
10. - CUSTOM RAILING - SEE DESIGN & DETAILS (T.B.D.)
11. - COORDINATE FRAMING W/ VIDEO DISPLAY REQUIREMENTS
12. - MODIFY OFFICE FRAMING -PATCH TO MATCH EXISTING - PER OWNER
13. - CONFIRM FLOOR SURFACE HGTS. - SLOPE TO MATCH ELEV. THRESHOLD
14. - PROVIDE SEALANT WHERE GYP. BRD. WALLS MEET MASONRY SURFACES
15. - PROVIDE JOINT FILLER BETWEEN EXT. OF BUILDING AND MASONRY SURFACES
16. - PROVIDE WOOD BLOCKING IN WALLS FOR HAND SINKS AND WAAL MOUNTED ACCESSORIES
17. - CERAMIC TILE WALLS - LIMITS & HGTS. SEE FINISH PLANS & SCHEDULE
18. - INSTALL DYSON "AIR-BLADE" HAND DRYER (OR EQUAL) SEE ELECT.
19. - SEE FINISH PLANS FOR MIRROR INSTALATION DETAILS
20. - EXISTING KITCHEN VENTING SYSTEM TO REMAIN - INSPECT & CLEAN
21. - PROVIDE CHASE FOR WASTE & VENTING AT PENINSULA BAR
22. - EXISTING ELECT. PANELS TO REMAIN -
23. - PROVIDE ROOF DRAIN CHASE
24. - INSTALL ROOF DRAIN GUTTER FORM INTO CONCRETE SLAB
25. - MASONRY BELT-LINE & PLANTERS

NORTH

1 MAIN LEVEL PLAN

SCALE: 1/4" = 1'-0" 3,001.45 Sq. Ft. (Total: 5,854.63 Sq. Ft.)
Occupancy: 128.18 Restaurant / Bar

5th Street North

Joseph Buslovich Architects
3705 Rosewood Lane
Plymouth, MN 55441
Phone: 763.553.9048
Email: buslovich@comcast.net

Design Group C LLC
Designs as personal as Your Signature
14945 Ironwood Ct.
Eden Prairie, MN 55346
Phone: 952.250.9980
Email: ccharles@designgroupc.com

BUILDER/CONTRACTOR:
BARR - NELSON, INC.
11670 61st. Avenue N.
Plymouth, MN 55442
Phone: 763.355.0322

PROJECT TITLE:
Liquid Restaurant & Lounge
428 Hennepin Avenue
Minneapolis, MN 55401

SHEET TITLE:
MAIN LEVEL PLAN

CERTIFICATION:
I herby certify that this plan, specification or report was prepared by me or under my direct supervision and that I am a duly licensed professional Architect under the laws of the State of Minnesota
Date:
License Number:

REVISIONS:	NO.	DATE:

PROJECT NO.	201020
DATE:	10-15-10
DRAWN BY:	XXX
CHECKED BY:	XXX
STATUS:	Planning Set
ISSUED:	09-15-11
FILE NO.	A1.6 MAIN LEVEL PLAN..DWG
COMMISSION:	

COPYRIGHT: DESIGN GROUP C
This plan is protected and governed by Federal Copyright statutes. Any use, reproduction, copying, modification or derivative work of this design is a violation of the United States Federal Copyright Act. Reproduction of this plan is limited to the actual plan pages for building purposes only. To obtain a license to use this design, written permission and release must be obtained from DESIGN GROUP C. Any further duplication or alteration without permission is a violation of Federal Copyright Laws.

A1.6

Sheet: - OF: -

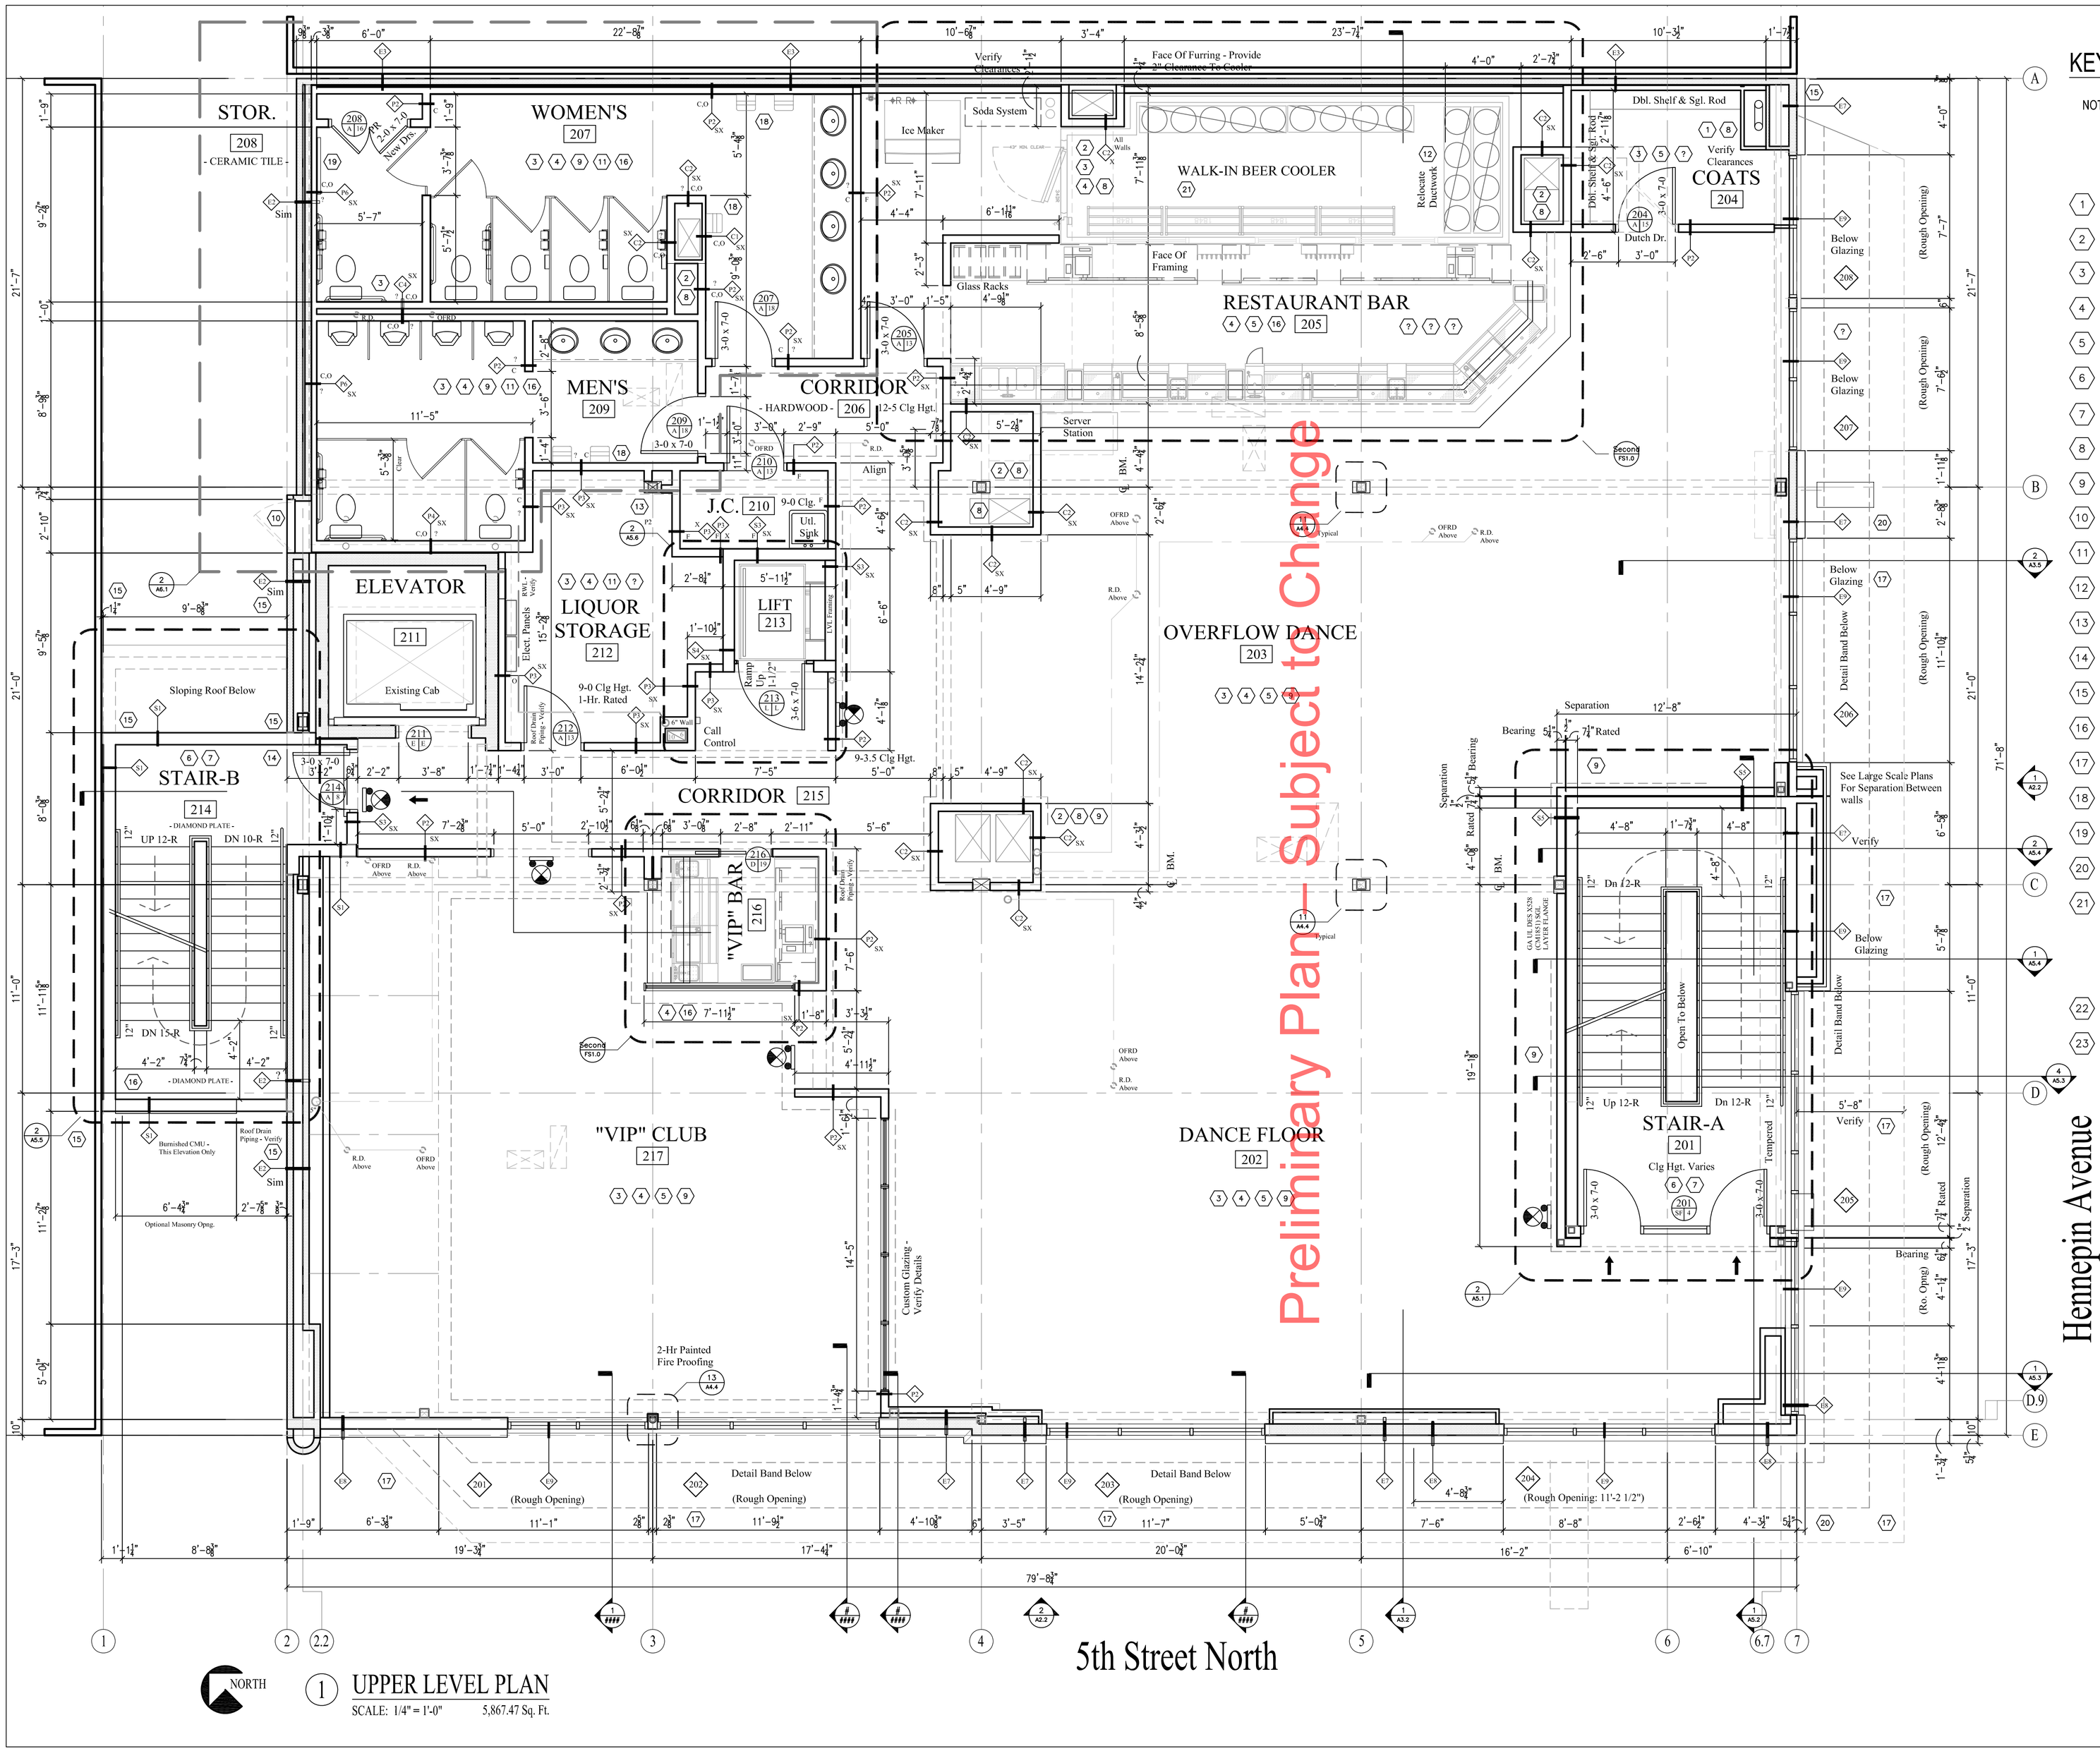

KEY NOTES: SHT A1.7

NOTE: - SEE SHEET A8.1 FOR DOOR SCHEDULE & HARDWARE
- SEE SHEET A9.1 FOR PARTITION TYPES

1. - ENCLOSE & PROVIDE ACCESS TO METERS & PIPING
2. - ENCLOSURES & ACCESS FOR EXISTING MECHANICAL DUCTWORK - FIRE STOP
3. - PATCH EXISTING FLOORING & PREPARE SURFACE FOR "GYP CRETE" & FINISHED FLOORING
4. - OPEN & INSPECT FLOOR FRAMING - SEE STRUCT. PLANS
5. - REPARE & TUCK-POINT EXIST. BRICK AFTER ROOF FRAMING IS REMOVED
6. - SEE STRUCTURAL PLANS FOR DETAILS OF STAIRWAY AND ROOF CONSTRUCTION
7. - SEE STRUCTURAL DRAWINGS FOR BEARING DETAILS AT STAIRWAY LINTELS
8. - CHASES 1-HR. RATED
9. - COORDINATE FRAMING W/ AUDIO-VISUAL ROUGH-IN REQUIREMENTS
10. - FRAME & FILL OPNG. - PATCH TO MATCH EXISTING
11. - PROVIDE CLEAVAGE MEMBRANE & FLOOR DRAINS UNDER CERAMIC TILE FLOORING (BY MECH.)
12. - RELOCATE DUCT WORK OVER BEER COOLER - VERIFY W/ EXIST. EQUIP. & MECH ENGINEER
13. - 1-HR. RATED COLUMN PROTECTION (RM-212)
14. - PROVIDE SEALANT WHERE GYPSUM BOARD WALLS MEET MASONRY SURFACES
15. - PROVIDE JOINT FILLER BETWEEN EXTERIOR OF BUILDING AND MASONRY SURFACES
16. - PROVIDE WOOD BLOCKING IN WALLS FOR HAND SINKS AND WAAL MOUNTED ACCESSORIES
17. - METAL PANEL OVERHANGS ABOVE
18. - INSTALL DYSON "AIR-BLADE" HAND DRYER (OR EQUAL) SEE FINISH PLAN
19. - INSTALL BABY CHANGING STATION
20. - SIGNAGE - ANCHOR TO NEW CONSTRUCTION
21. - COOLER / FREEZER INSTALLER SHALL SEAL ALL CORNERS & EDGES W/ ALUMINUM & SEALANT WHERE COOLER / FREEZER PANELS MEET OTHER SURFACES. PROVIDE 2" CLEAR SPACE BETWEEN COOLER / FREEZER PANELS AND ADJACENT CONSTRUCTION
22. - PLAN NOTES
23. -

1 UPPER LEVEL PLAN
SCALE: 1/4" = 1'-0" 5,867.47 Sq. Ft.

NORTH

Joseph Buslovich Architects
3705 Rosewood Lane
Plymouth, MN 55441
Phone: 763.553.9048
Email: buslovich@comcast.net

Design Group C LLC
Designs as personal as Your Signature
14945 Ironwood Ct.
Eden Prairie, MN 55346
Phone: 952.250.9980
Email: ccharles@designgroupc.com

BUILDER/CONTRACTOR:
BARR - NELSON, INC.
11670 61st. Avenue N.
Plymouth, MN 55442
Phone: 763.355.0322

PROJECT TITLE:
Liquid Restaurant & Lounge
428 Hennepin Avenue
Minneapolis, MN 55401

SHEET TITLE:
UPPER LEVEL PLAN

CERTIFICATION:
I herby certify that this plan, specification or report was prepared by me or under my direct supervision and that I am a duly licensed professional Architect under the laws of the State of Minnesota

Date:

License Number:

REVISIONS:	NO.	DATE:

PROJECT NO.	201020
DATE:	10-15-10
DRAWN BY:	XXX
CHECKED BY:	XXX
STATUS:	Planning Set
ISSUED:	09-15-11
FILE NO.	A1.7 UPPER LEVEL PLAN_DWG
COMMISSION:	

COPYRIGHT: DESIGN GROUP C
This plan is protected and governed by Federal Copyright statutes. Any use, reproduction, copying, modification or derivative work of this design is a violation of the United States Federal Copyright Act. Reproduction of this plan is limited to the actual plan pages for building purposes only. To obtain a license to use this design, written permission and release must be obtained from DESIGN GROUP C. Any further duplication or alteration without permission is a violation of Federal Copyright Laws.

A1.7

Sheet: - OF: -

EXISTING 4-STORY BRICK BUILDING

EXIST. 3-STORY BRICK BLDG.

Note: See Details For Pipe Penetrations (Details: 17 & 18/A4.3)

Provide Curbs For Ventilator (Detail: 16/A4.3)

Install Exhaust Fan (E-1 PRV)

Existing Make-Up Air Unit

Provide Curbs For RTU (Detail: 16/A4.3)

Provide Roof Drains Slope Min 1/4" Per Foot

Over-Flow Scupper

Provide Roof Drains Slope Min 1/4" Per Foot (See 11/A4.3)

R.D.

Existing Exhaust Fan

RT-4 3-TON

Existing A.C. Unit

Existing A.C. Unit

Provide Curbs For RTU (Detail: 16/A4.3)

RT-3 12-TON

Insulated Duct

Existing Exhaust Fan

Revise Ductwork As Req'd.

Exist. Hood

Exist. Hood

Light Standard

High Point (Curb)

Mechanical RoofTop Visual Screening (1/A4.3)

Provide Curbs For Visual Screening

Reinforced Conc. Parapet - See Walls Sections & Struct Details (8 & 9/S5.3)

Aluminum And Glass Railing

Provide Roof Drains Slope Min 1/4" Per Foot (See 13/A4.3)

18'-2"

11'-2½" Verify

7½"

4'-9½"

6¾"

Align Walls If Possible

Grid Line

Down Spout

ELEVATOR SHAFT

309

Equipment Room

STORAGE

308

- Pavers -

LIFT

307

LIFT LOBBY

306

- Ceramic Tile -

3'-10"

3'-8¼"

3'-8"

Call Control

18" Min Clear

VIF Framing

Sloping Roof Below

STAIR - B

310

- Diamond Plate -

Elev 125'-9 1/4"

Railing

Dn 10-R

3-0 x 7-0 Rated

EXIT

Top Of Paver Elev 125'-9 1/8"

8'-9⅞" Verify

OFRD

R.D.

Dn 12-R

LANDING

- Diamond Plate -

CORRIDOR 305

- Pavers -

Provide Locked Access

Down Spout

15'-5⅝"

1½" Space

Rating

Bearing

Provide 1/2" Control

Note: See Details For Pipe Penetrations (Details: 17 & 18/A4.3)

Provide Roof Drains Slope Min 1/4" Per Foot (See 11/A4.3)

RT-1 5-TON

Provide Curbs For RTU (Detail: 16/A4.3)

Provide Curbs For Visual Screening

Light Standard

Top Of Paver Elev 127'- 5-1/2"

Roof Top P1.0

Roof-Top Glass Railing -

1-Hr. Shaft Walls - Serves 3-Stories

Over-Flow Scupper

6'-4¾"

Optional Masonry Opng.

2'-8"

Sim

Provide Curbs For RTU (Detail: 16/A4.3)

RT-5 12.5-TON (Existing)

10'-0" (Min. Clearance)

RT-2 10-TON

Provide Curbs For RTU (Detail: 16/A4.3)

Mechanical RoofTop Visual Screening (1/A4.3)

Light Standard

High Point (Curb)

Grid Line

Down Spout

2-8 x 7-0

POS

ROOF-TOP BAR

- Q. TILE - 303

Top Of Tile Elev 127'- 5-1/2"

OFRD Access Below

Pick-Up

Cant Beam To Carry Joists Above

R.D.

12'-7"

12'-7"

Roof Overhang

ROOF-TOP PATIO

302

- Pavers -

Top Of Paver Elev 127'- 5-1/2"

Provide Roof Drains Slope Min 1/4" Per Foot (See 12/A4.3)

Reinforced Conc. Parapet - See Walls Sections & Struct Details (8 & 9/S5.3)

Stone Parapet

Aluminum And Glass Railing

OVER-FLOW ROOF-TOP PATIO

304

- Pavers -

Top Of Paver Elev 127'- 5-1/2"

R.D.

- 641 S.F. (42.73 Occ) -

Existing Sign - Provide New Support (See Struct.)

12'-2¼"

11'-7"

5¼"

7¼" Rated

Roof Overhang

LANDING

1-Hr. Shaft Walls - Serves 3-Stories

Stone Facing

Dn 12-R

Open To Below

Temperod

Railing

STAIR - A 301

TOP OF FLR Elev 127'- 5 1/2"

Temp.

3-0 x 7-0

Roof Overhang

Glazing - Reference Proposed Exterior Elevations

Below

(Rough Opening: 12' - 5 1/8" +/-)

7¼" Rated

2" Separation

Bearing

4'-1¼" (R. O.)

Aluminum And Glass Railing

10'-0½" Rough Opng.

10'-8½"

COVERED PATIO

- Pavers -

Top Of Paver Elev 127'- 5-1/2"

Aluminum And Glass Railing

Metal Panel & Signage

Hennepin Avenue

5th Street North

79'-8¼"

9'-8⅜"

10"

18'-5¼"

17'-4¼"

20'-0¼"

16'-2"

6'-0"

10"

5¼"

11"

6'-3⅜"

2'-9¼"

4'-8¼"

3 A5.1

11'-2½"

4'-8¼"

71'-8"

21'-7"

21'-0"

4'-0"

20'-0"

11'-0"

17'-3"

10"

1 2 2.2 3 4 5 6 6.7 7

A B C D D.9 E

Preliminary Plan - Subject to Change

KEY NOTES: SHTS A1.8

NOTE: - SEE SHEET A8.1 FOR DOOR SCHEDULE & HARDWARE
- SEE SHEET A9.1 FOR PARTITION TYPES

1 - INSULATED WOOD FLOOR OVER METAL DECK - (SEE BUILDING SECTION: 1/A3.1 & 1/A3.2)
2 - PROVIDE ACCESS IN QUARRY TILE BAR FLOOR - (SEE DETAIL: 12/A4.3)
3 - PAVER PATIO ON PEDESTAL SUPPORT SYSTEM - VERIFY EDGE SUPPORT
4 - VISUAL SCREENING & SERVICE GATE - PROVIDE SECURE ACCESS (SEE DETAILS:
5 - VISUAL SCREEN LIGHT STANDARD - INTEGRATE SUPPORT POLE INTO SCREEN DETAIL
6 - VISUAL SCREEN PROJECTION SURFACE - SECURE & ANCHOR
7 - PROVIDE SEALANT WHERE GYPSUM BOARD WALLS MEET MASONRY SURFACES
8 - PROVIDE JOINT FILLER BETWEEN EXTERIOR OF BUILDING AND MASONRY SURFACES
9 - PROVIDE WOOD BLOCKING IN WALLS FOR HAND SINKS AND WAAL MOUNTED ACCESSORIES
10 - PROVIDE AUTO-ACTIVATOR FOR DOOR TO ACCESSIBLE LIFT LOBBY
11 - SEE STRUCTURAL FOR FRAMING DETAILS
12 - SCUPPER AND DOWNSPOUT (SEE DETAILS: 6 / A4.3)
13 - PROJECTING HORIZONTAL METAL PANELS BELOW
14 - PROVIDE SUPPORT FOR EXTERIOR SIGNAGE SEAL ALL PENETRATIONS AS NECESSARY
15 - OPTIONAL HOLLOW METAL FRAME & TEMPERED GLAZING (MASONRY OPNGS SEE DETAIL 2/S3.1)
16 - PROVIDE METAL PANEL GUTTER / DRAIN AT BASE OF ALUMINUM & GLASS RAILING
17 - PLAN NOTES
18 -
19 -
20 -
21 -

NORTH

1 ROOF-TOP PATIO PLAN
SCALE: 1/4" = 1'-0" 2,722.36 Sq. Ft.

Joseph Buslovich Architects
3705 Rosewood Lane
Plymouth, MN 55441
Phone: 763.553.9048
Email: buslovich@comcast.net

Design Group C LLC
Designs as personal as Your Signature
14945 Ironwood Ct.
Eden Prairie, MN 55346
Phone: 952.250.9980
Email: ccharles@designgroupc.com

BUILDER/CONTRACTOR:

BARR - NELSON, INC.
11670 61st. Avenue N.
Plymouth, MN 55442
Phone: 763.355.0322

PROJECT TITLE:

Liquid Restaurant & Lounge
428 Hennepin Avenue
Minneapolis, MN 55401

SHEET TITLE:

ROOF TOP PLAN

CERTIFICATION:

I herby certify that this plan, specification or report was prepared by me or under my direct supervision and that I am a duly licensed professional Architect under the laws of the State of Minnesota

Date:

License Number:

REVISIONS:	NO.	DATE:

PROJECT NO.	201020
DATE:	10-15-10
DRAWN BY:	XXX
CHECKED BY:	XXX
STATUS:	Planning Set
ISSUED:	09-15-11
FILE NO.	A1.8 ROOF TOP PLAN.DWG
COMMISSION:	

COPYRIGHT: DESIGN GROUP C
This plan is protected and governed by Federal Copyright statutes. Any use, reproduction, copying, modification or derivative work of this design is a violation of the United States Federal Copyright Act. Reproduction of this plan is limited to the actual plan pages for building purposes only. To obtain a license to use this design, written permission and release must be obtained from DESIGN GROUP C. Any further duplication or alteration without permission is a violation of Federal Copyright Laws.

A1.8

Sheet: - OF: -

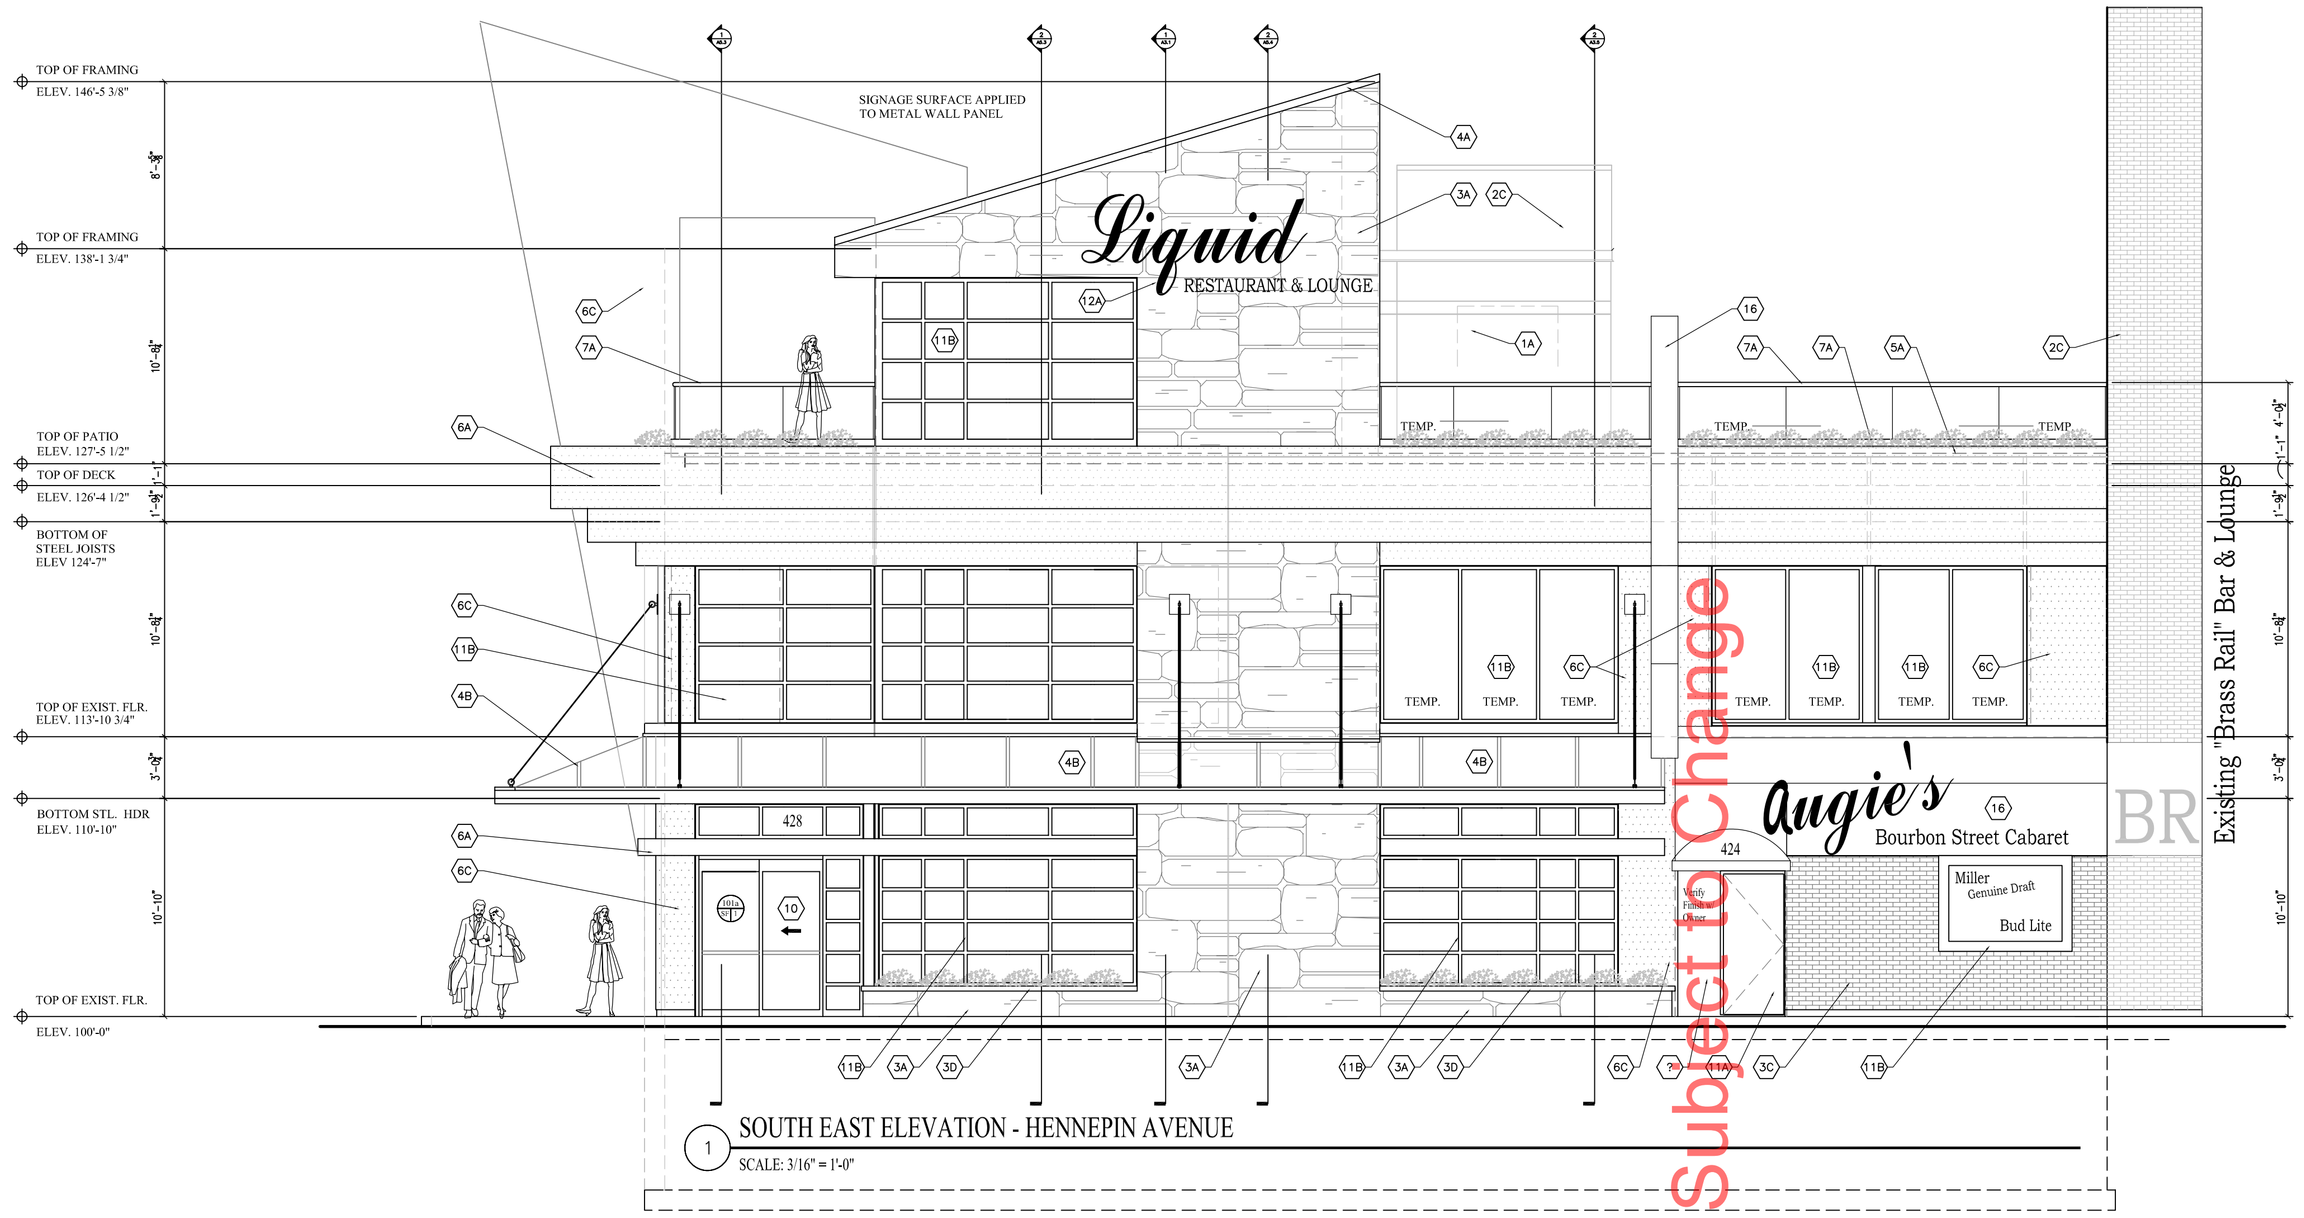

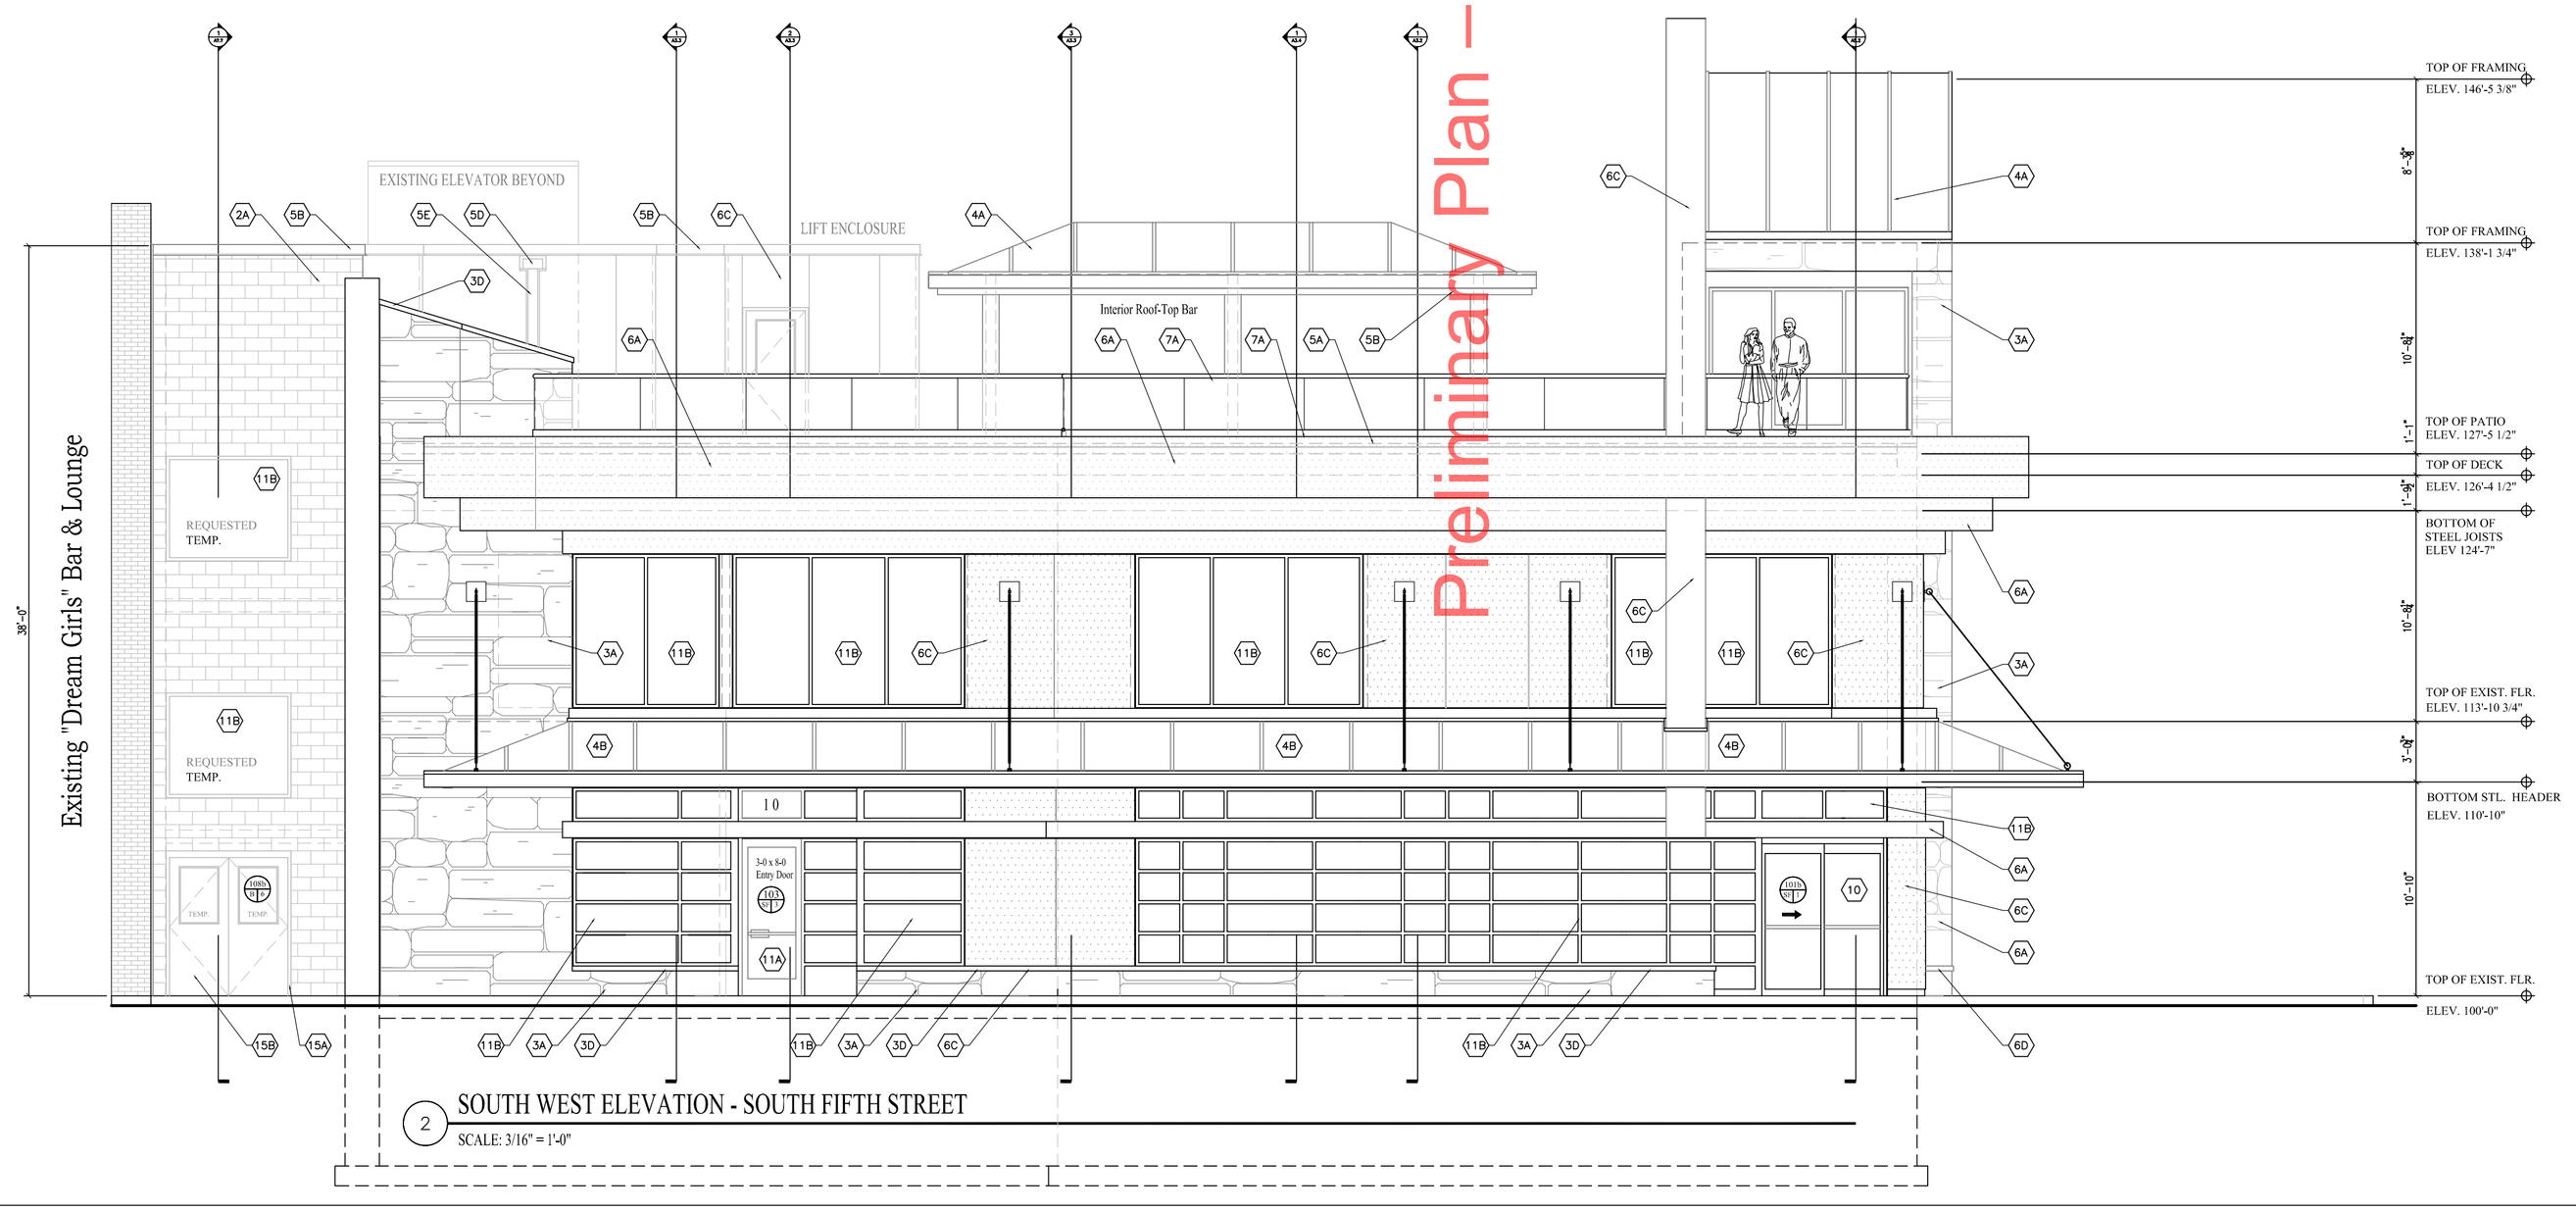

Preliminary Plan – Subject to Change

EXTERIOR ELEVATION KEY NOTES: SHT A2.2

1. STUCCO FINISH SYSTEM
NOT INCLUDED

2. MODULAR MASONRY
2A - BURNISHED CMU
2B - STANDARD CMU
2C - EXISTING BRICK
2D - BRICK #1 RUNNING BOND
2E - BRICK #1 STACK BOND

3. STONE
3A - STONE VENEER
3B - PRECAST SILL
3C - LIMESTONE SILL
3D - LIMESTONE CAP

4. ARCHITECTURAL METAL
4A - STANDING SEAM ROOF
4B - CUSTOM METAL & GLASS CANOPY & SUPPORT
4C - MISC.

5. PREFINISHED METAL
5A - CORNICE #1
5B - CORNICE #2
5C - FLASHING METAL #1
5D - SCUPPER
5E - DOWNSPOUT

6. ALUMINIUM DETAIL
6A - PROJECTED HORIZONTAL BAND
6B - BREAK METAL PANEL 'A'
6C - METAL PANEL - CLOSED CELL
6D - PROFILE 'B'

7. GLASS AND METAL RAIL
7A - RAILING #1
7B - RAILING #2
7C - ROOF-TOP RAILING

8. PRECAST CONCRETE
8A - FINISH #1
8A1 - COLOR 'A'
8A2 - COLOR 'B'
8B - FINISH #2

9. ALUMINUM LOUVER

10. ALUMINIUM STOREFRONT

11. ALUMINIUM WINDOW OR DOOR
11A - ALUMINUM DOOR
11B - ALUM. WINDOW & FRAME
11C - ALUMINUM MARQUEE FRAME

12. EXTERIOR SIGNAGE, MEDALLIONS & LIGHTING
12A - PRIMARY SIGN - TYPE 'A'
12B - TYPE 'B'
12C - MEDALLION - SEE DETAILS
12D - DECORATIVE FIXTURE

13. CONTROL JOINT OR REVEAL

14. SEE WALL SECTION FOR RETURN ELEVATION

15. HOLLOW METAL FRAME OR DOOR
15A - HOLLOW METAL DOOR FRAME
15B - HOLLOW METAL DOOR

16. EXISTING SIGNAGE

17. PROJECTED METAL HORIZONTAL BAND

18. METAL BATTEN - MATCH PANEL

19. METAL STANDING SEAM

20. STAINED S4S VERTICAL SLAT CEDAR FENCE WITH 1 x 4 CAP AND APRON

21. SPANDREL GLASS

Joseph Buslovich Architects
3705 Rosewood Lane
Plymouth, MN 55441
Phone: 763.553.9048
Email: buslovich@comcast.net

Design Group C LLC
Designs as personal as Your Signature
14945 Ironwood Ct.
Eden Prairie, MN 55346
Phone: 952.250.9980
Email: ccharles@designgroupc.com

BUILDER/CONTRACTOR:
BARR - NELSON, INC.
11670 61st. Avenue N.
Plymouth, MN 55442
Phone: 763.355.0322

PROJECT TITLE:
Liquid Restaurant & Lounge
428 Hennepin Avenue
Minneapolis, MN 55401

SHEET TITLE:
EXTERIOR ELEVATIONS

CERTIFICATION:
I herby certify that this plan, specification or report was prepared by me or under my direct supervision and that I am a duly licensed professional Architect under the laws of the State of Minnesota

Date:

License Number:

REVISIONS:	NO.	DATE:

PROJECT NO.	201020
DATE:	10-15-10
DRAWN BY:	XXX
CHECKED BY:	XXX
STATUS:	Planning Set
ISSUED:	09-15-11
FILE NO.	A2.2 EXTERIOR ELEVATIONS..DWG
COMMISSION:	

COPYRIGHT: DESIGN GROUP C
This plan is protected and governed by Federal Copyright statutes. Any use, reproduction, copying, modification or derivative work of this design is a violation of the United States Federal Copyright Act. Reproduction of this plan is limited to the actual plan pages for building purposes only. To obtain a license to use this design, written permission and release must be obtained from DESIGN GROUP C. Any further duplication or alteration without permission is a violation of Federal Copyright Laws.

A2.2

Sheet: - OF: -

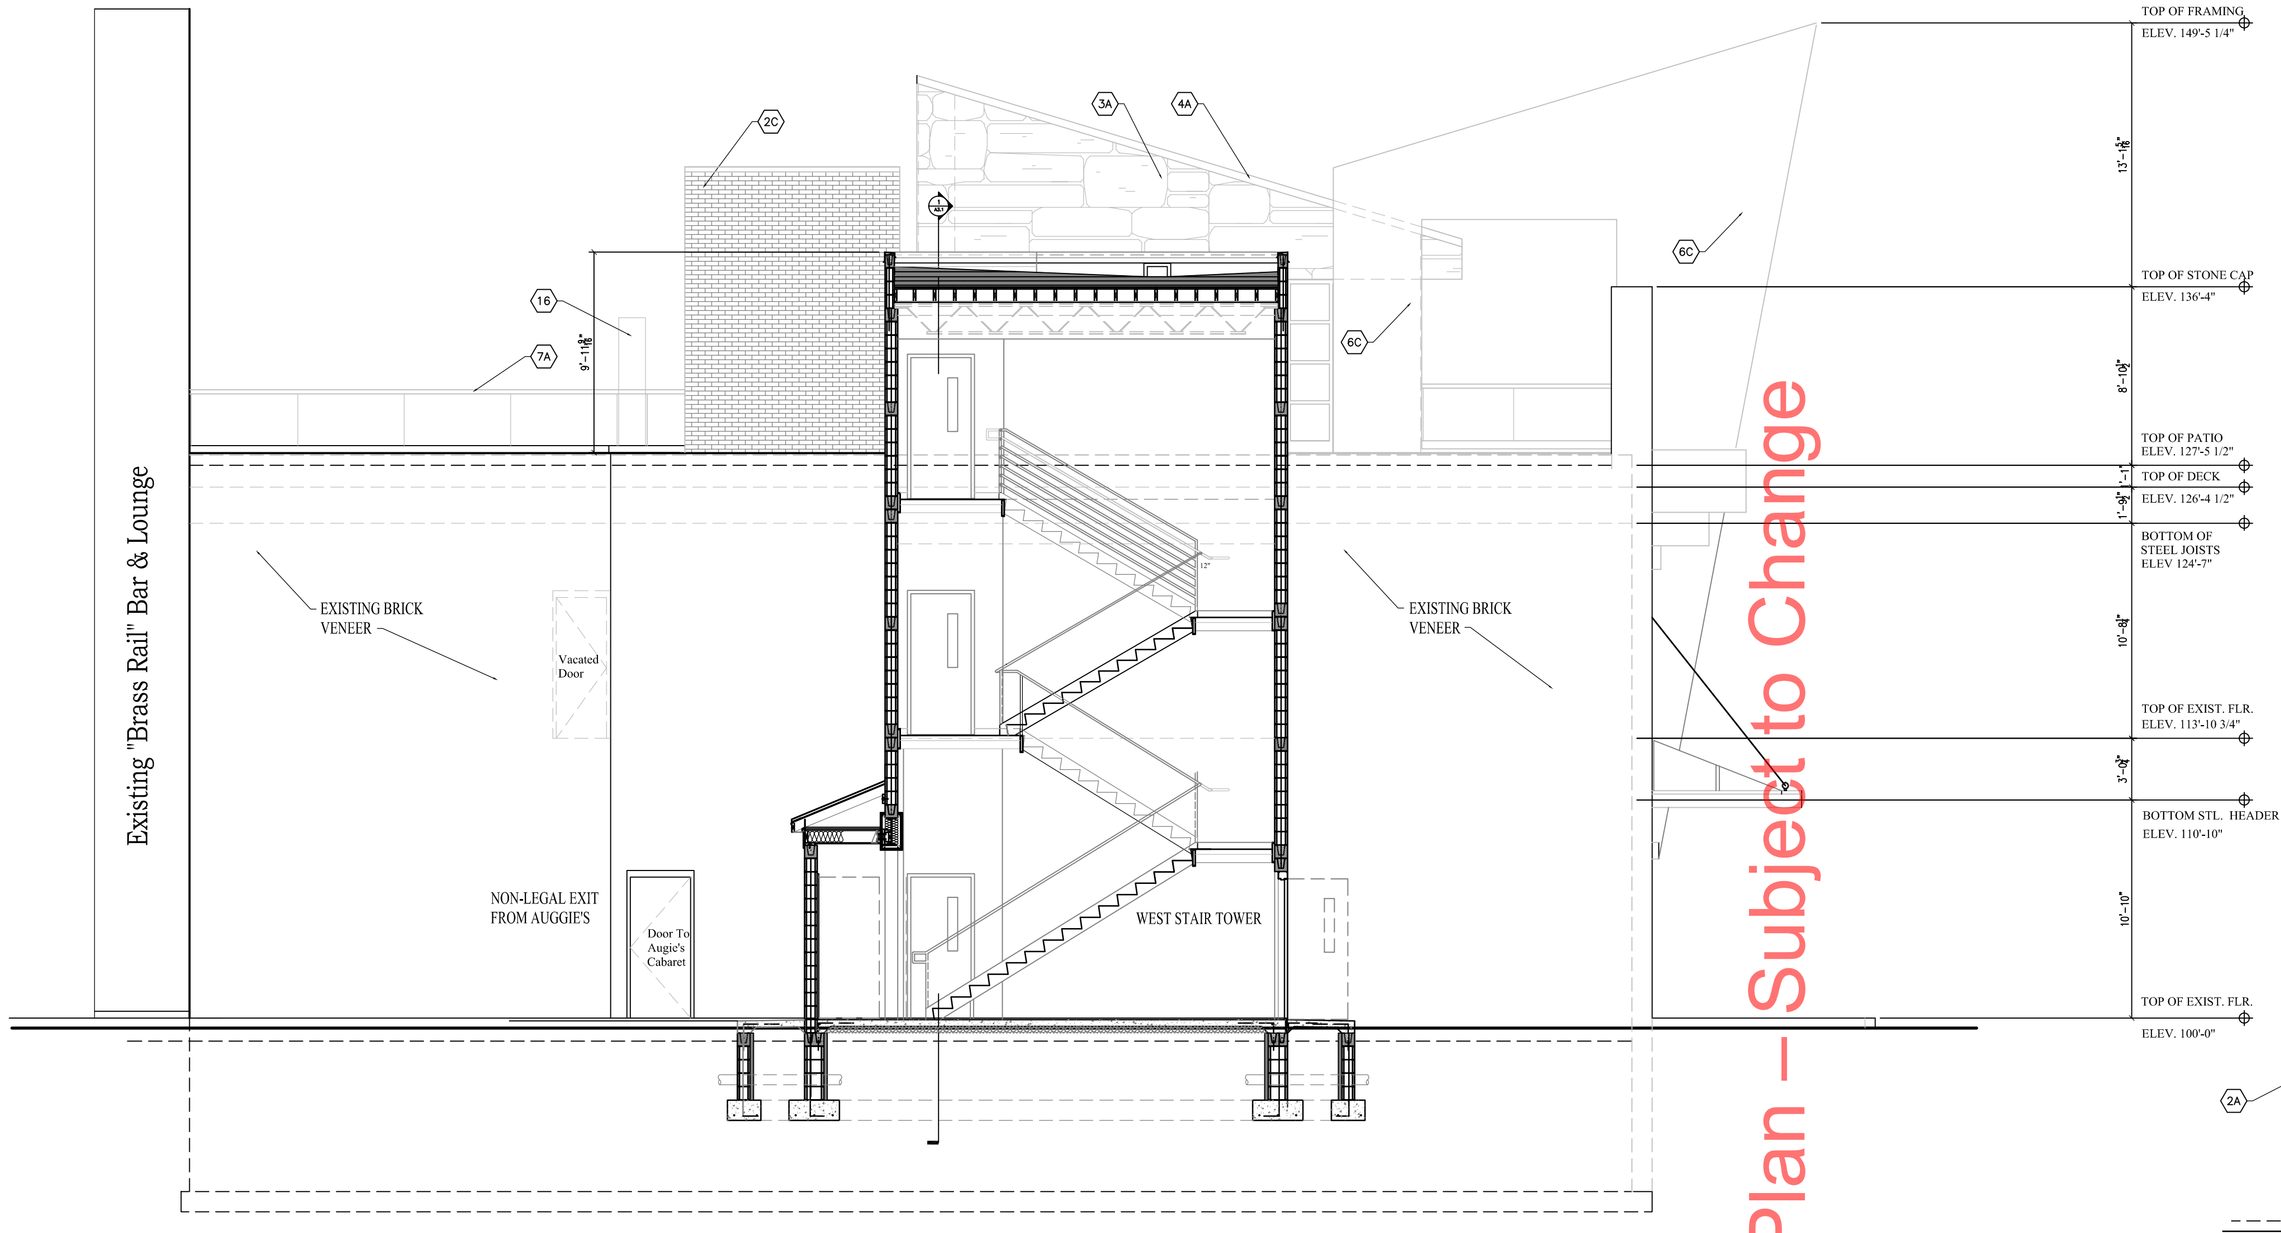

1 NORTH WEST ELEVATION (REAR OF BUILDING)

SCALE: 3/16" = 1'-0"

Preliminary Plan – Subject to Change

EXTERIOR ELEVATION KEY NOTES: SHT A2.2

1. STUCCO FINISH SYSTEM
   NOT INCLUDED
2. MODULAR MASONRY
   2A - BURNISHED CMU
   2B - STANDARD CMU
   2C - EXISTING BRICK
   2D - BRICK #1 RUNNING BOND
   2E - BRICK #1 STACK BOND
5. PREFINISHED METAL
   5A - CORNICE #1
   5B - CORNICE #2
   5C - FLASHING METAL #1
   5D - SCUPPER
   5E - DOWNSPOUT
3. STONE
   3A - STONE VENEER
   3B - PRECAST SILL
   3C - LIMESTONE SILL
   3D - LIMESTONE CAP
4. ARCHITECTURAL METAL
   4A - STANDING SEAM ROOF
   4B - CUSTOM METAL & GLASS CANOPY & SUPPORT
   4C - MISC.
6. ALUMINUM DETAIL
   6A - PROJECTED HORIZONTAL BAND
   6B - BREAK METAL PANEL 'A'
   6C - METAL PANEL - CLOSED CELL
   6D - PROFILE 'B'
7. GLASS AND METAL RAIL
   7A - RAILING #1
   7B - RAILING #2
   7C - ROOF-TOP RAILING
12. EXTERIOR SIGNAGE, MEDALLIONS & LIGHTING
    12A - TYPE 'A'
    12B - TYPE 'B'
    12C - MEDALLION - SEE DETAILS
    12D - DECORATIVE FIXTURE
16. EXISTING SIGNAGE
17. PROJECTED METAL HORIZONTAL BAND
18. METAL BATTEN - MATCH PANEL
19. METAL STANDING SEAM
20. STAINED S4S VERTICAL SLAT CEDAR FENCE WITH 1 x 4 CAP AND APRON
21. SPANDREL GLASS
8. PRECAST CONCRETE
   8A - FINISH #1
      8A1 - COLOR 'A'
      8A2 - COLOR 'B'
   8B - FINISH #2
9. ALUMINUM LOUVER
10. ALUMINUM STOREFRONT
11. ALUMINUM WINDOW OR DOOR
    11A - ALUMINUM DOOR
    11B - ALUM. WINDOW & FRAME
    11C - ALUMINUM MARQUEE FRAME
13. CONTROL JOINT OR REVEAL
14. SEE WALL SECTION FOR RETURN ELEVATION
15. HOLLOW METAL FRAME OR DOOR
    15A - HOLLOW METAL DOOR FRAME
    15B - HOLLOW METAL DOOR

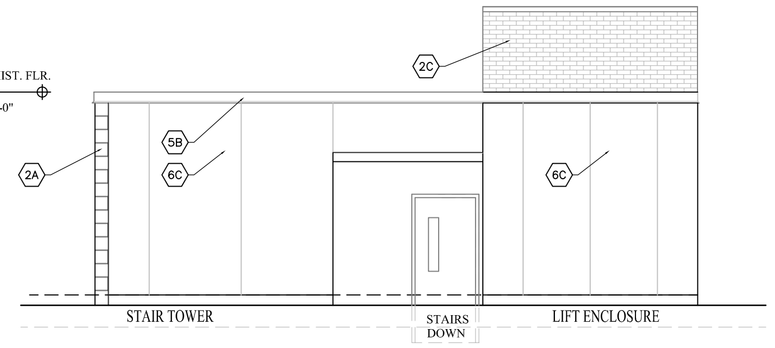

2 SOUTH EAST ELEVATION - ROOF TOP (LIFT & STAIR TOWER)

SCALE: 3/16" = 1'-0"

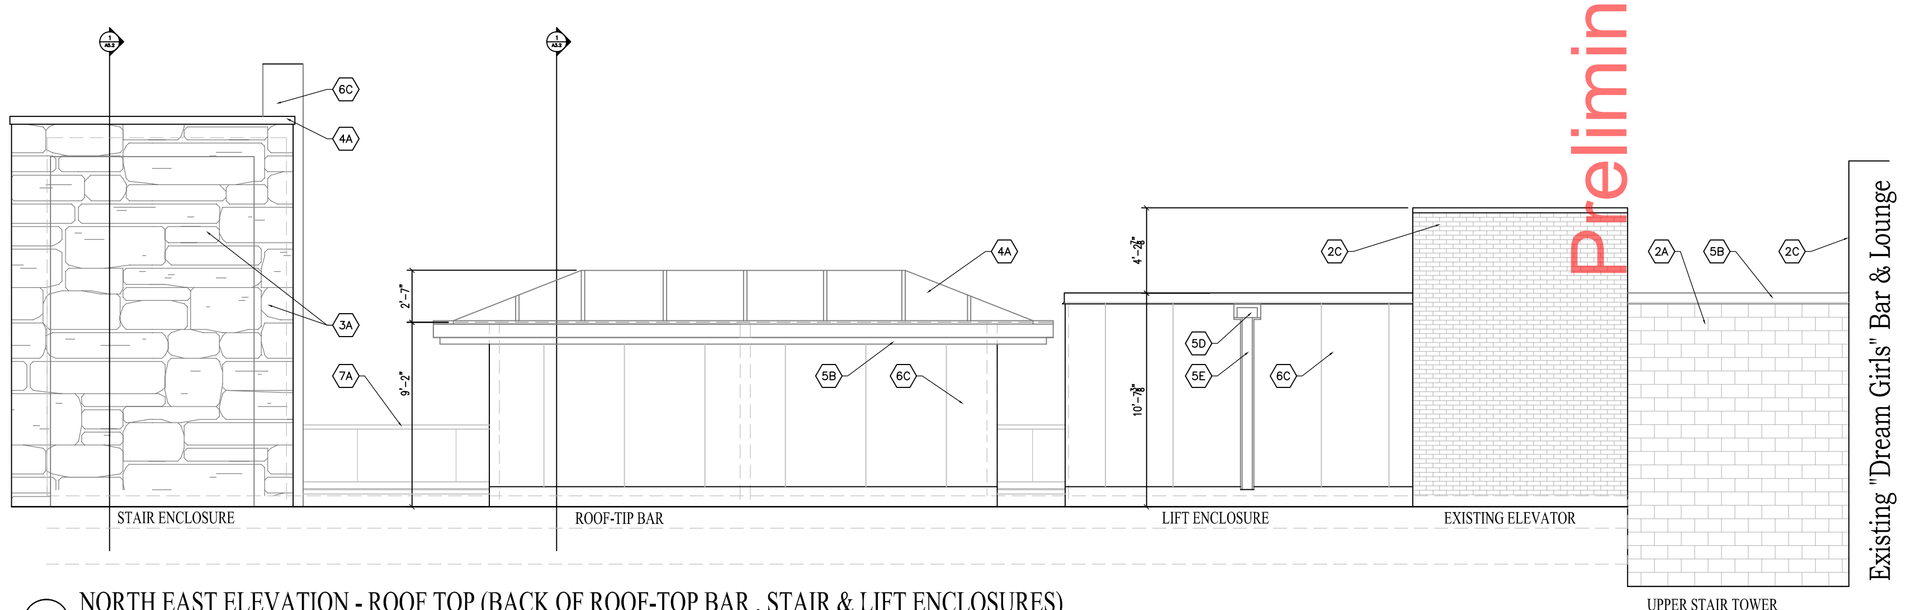

3 NORTH EAST ELEVATION - ROOF TOP (BACK OF ROOF-TOP BAR , STAIR & LIFT ENCLOSURES)

SCALE: 3/16" = 1'-0"

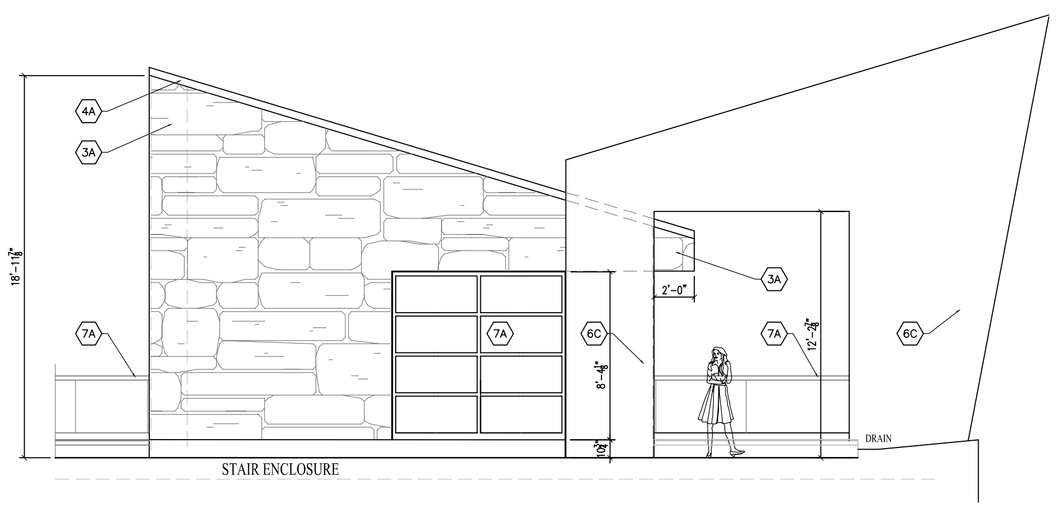

4 NORTH WEST ELEVATION - ROOF TOP (STAIR ENCLOSURE)

SCALE: 3/16" = 1'-0"

Joseph Buslovich Architects
3705 Rosewood Lane
Plymouth, MN 55441
Phone: 763.553.9048
Email: buslovich@comcast.net

Design Group C LLC
Designs as personal as Your Signature
14945 Ironwood Ct.
Eden Prairie, MN 55346
Phone: 952.250.9980
Email: ccharles@designgroupc.com

BUILDER/CONTRACTOR:

BARR - NELSON, INC.
11670 61st. Avenue N.
Plymouth, MN 55442
Phone: 763.355.0322

PROJECT TITLE:

Liquid Restaurant & Lounge
428 Hennepin Avenue
Minneapolis, MN 55401

SHEET TITLE:

EXTERIOR ELEVATIONS

CERTIFICATION:

I herby certify that this plan, specification or report was prepared by me or under my direct supervision and that I am a duly licensed professional Architect under the laws of the State of Minnesota

Date:

License Number:

REVISIONS:	NO.	DATE:

PROJECT NO.	201020
DATE:	10-15-10
DRAWN BY:	XXX
CHECKED BY:	XXX
STATUS:	Planning Set
ISSUED:	09-15-11
FILE NO.	A2.3 EXTERIOR ELEVATIONS.DWG
COMMISSION:	

COPYRIGHT: DESIGN GROUP C
This plan is protected and governed by Federal Copyright statutes. Any use, reproduction, copying, modification or derivative work of this design is a violation of the United States Federal Copyright Act. Reproduction of this plan is limited to the actual plan pages for building purposes only. To obtain a license to use this design, written permission and release must be obtained from DESIGN GROUP C. Any further duplication or alteration without permission is a violation of Federal Copyright Laws.

A2.3

Sheet: – OF: –