Minneapolis
City of Lakes

29TH STREET
RECONSTRUCTION

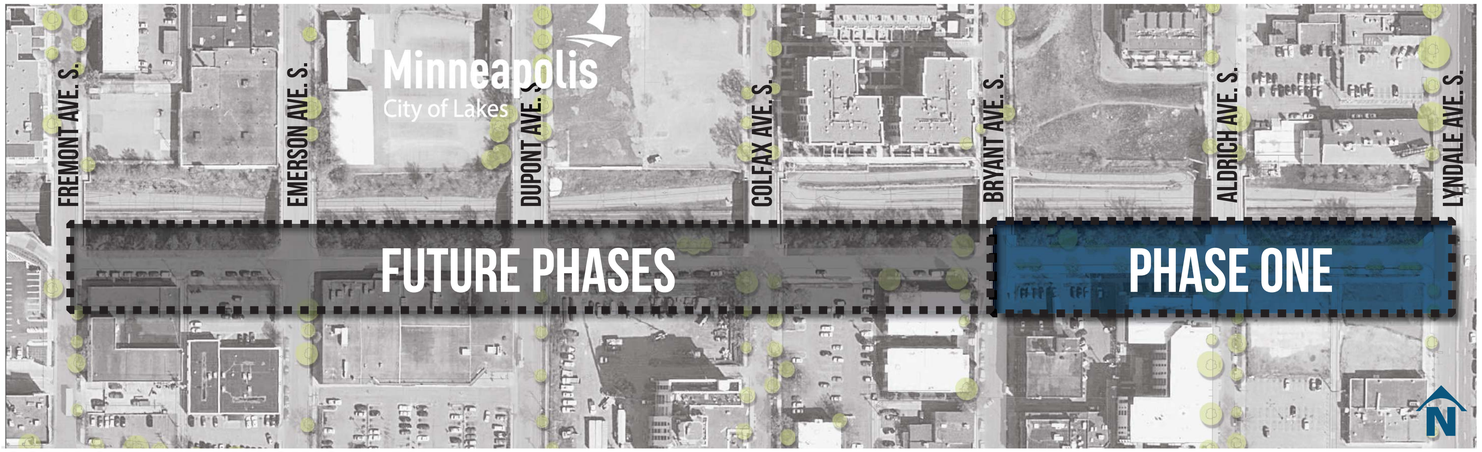

CONCEPT DEVELOPMENT	JUNE 2015
FINAL DESIGN	NOVEMBER 2015
CONSTRUCTION START	SUMMER 2016
CONSTRUCTION COMPLETE	NOVEMBER 2016

PROJECT SCHEDULE

29TH STREET PHASING PLAN

PHASE 1 - CONCEPT PLAN

TACTILE EDGE TO DIRECT AND SLOW DRIVERS

4 RAIN GARDEN/LANDSCAPE AREA

3 TRENCH DRAIN

2 TREE GRATE

1 ADA/DETECTABLE WARNING STRIP

0' 20' 40' 60'
GRAPHIC SCALE

N

ADA/DETECTABLE WARNING

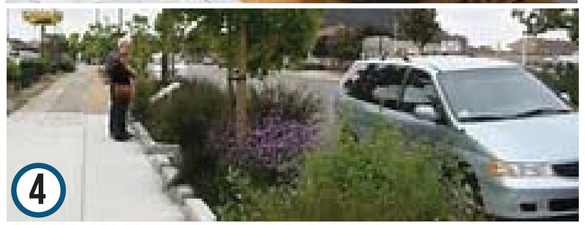

STORMWATER APPROACH

WHAT'S A SHARED STREET?

PEDESTRIANS, BICYCLISTS, AND MOTOR VEHICLES USE THE SAME SPACE. TYPICALLY, THERE ARE NO CURBS. TRAFFIC CALMING AND DESIGN ELEMENTS ARE USED TO SLOW DRIVERS TO SAFE SPEEDS.

SHARED STREET

WSB
701 XENIA AVENUE SOUTH, SUITE 300
MINNEAPOLIS, MN 55416
TEL: (763) 541-4800 | FAX: (763) 541-1700
WWW.WSBENG.COM
WSB PROJECT # 01779-040
MAY 29, 2015

Minneapolis
City of Lakes

29TH STREET
RECONSTRUCTION

WSB
701 XENIA AVENUE SOUTH, SUITE 300
MINNEAPOLIS, MN 55416
TEL: (763) 541-4800 | FAX: (763) 541-1700
WWW.WSBENG.COM
WSB PROJECT # 01779-040
MAY 29, 2015

SHARED STREET