Approved By:

Date: 8/10/10

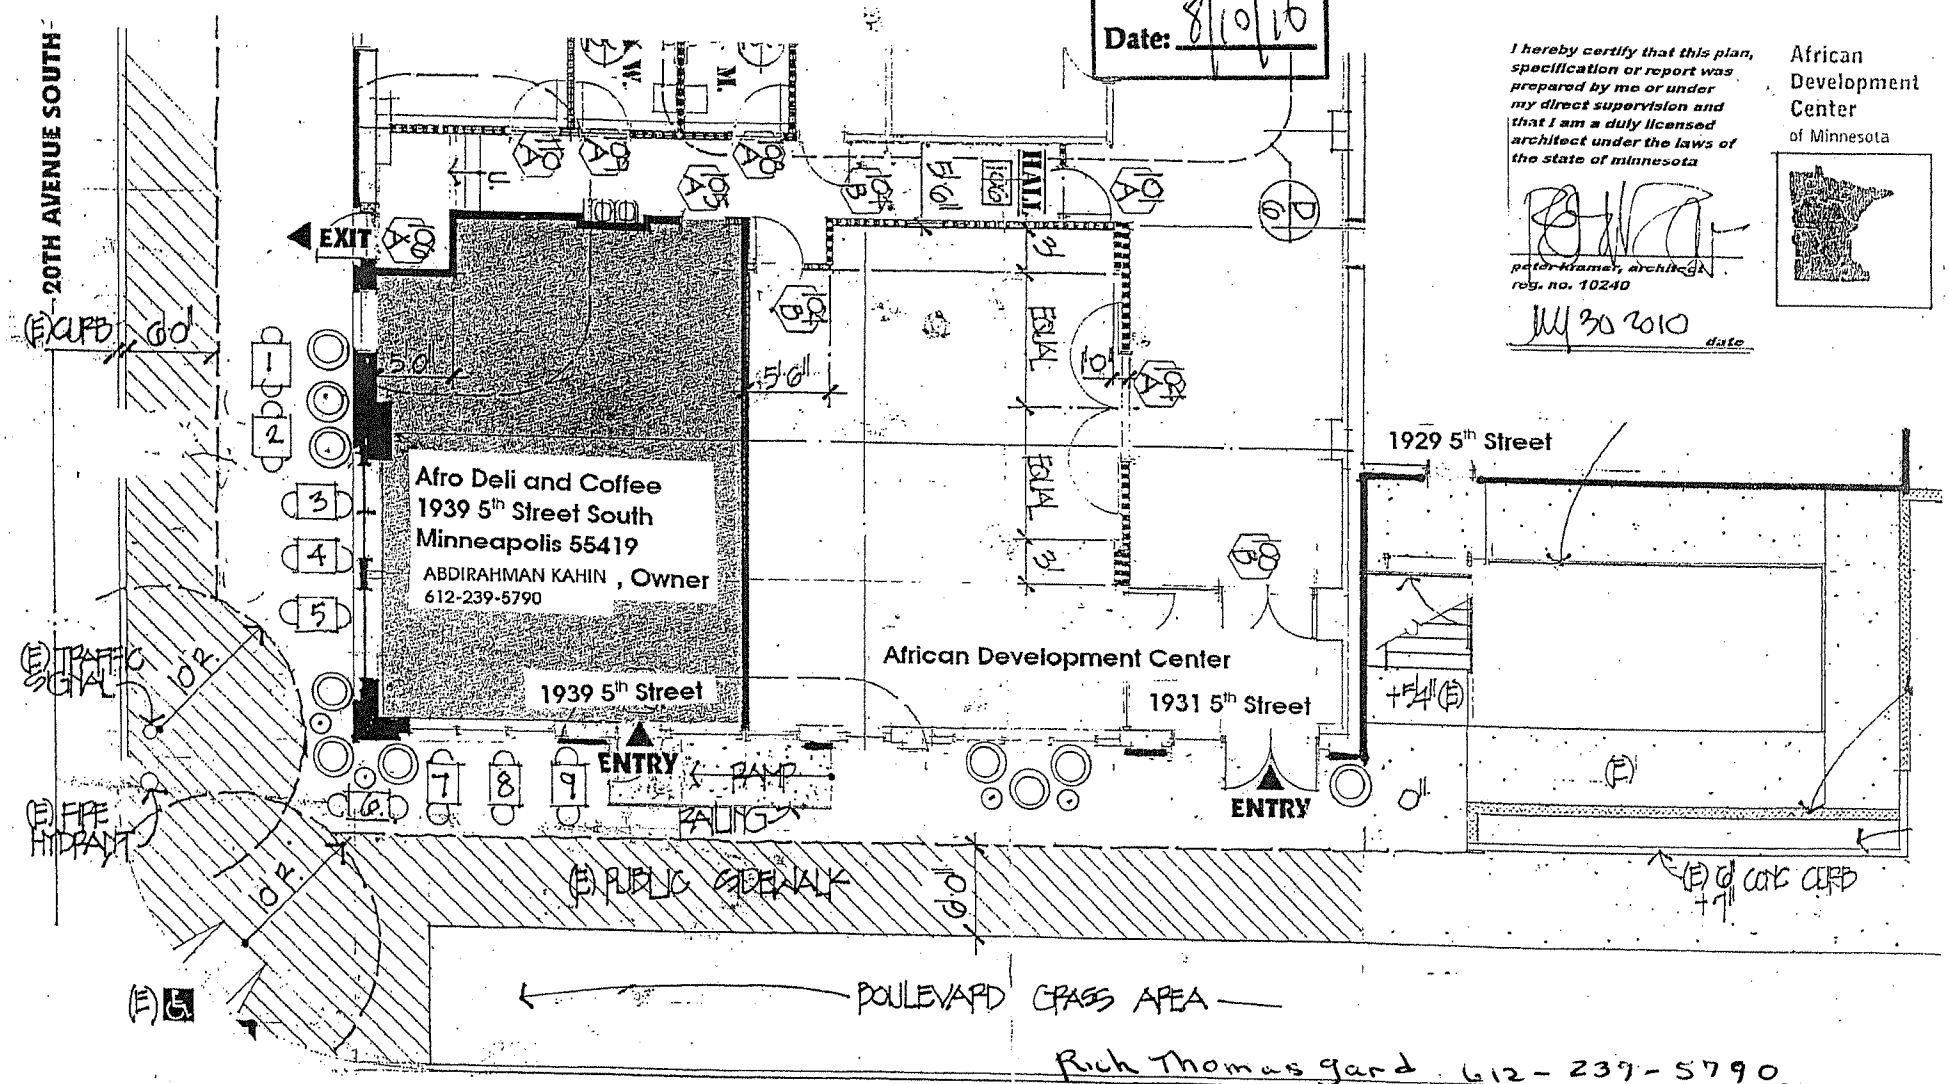

Rich Thomas gard 612-237-5790

I hereby certify that this plan, specification or report was prepared by me or under my direct supervision and that I am a duly licensed architect under the laws of the state of minnesota

peter kramer, architect
reg. no. 10240

July 30 2010 date

African Development Center of Minnesota

SIDEWALK CAFE PLAN

18 seats

SOUTH 5TH STREET

Roark-Kramer-Kosowski DESIGN
2029 Fourth Ave S. Minneapolis

1

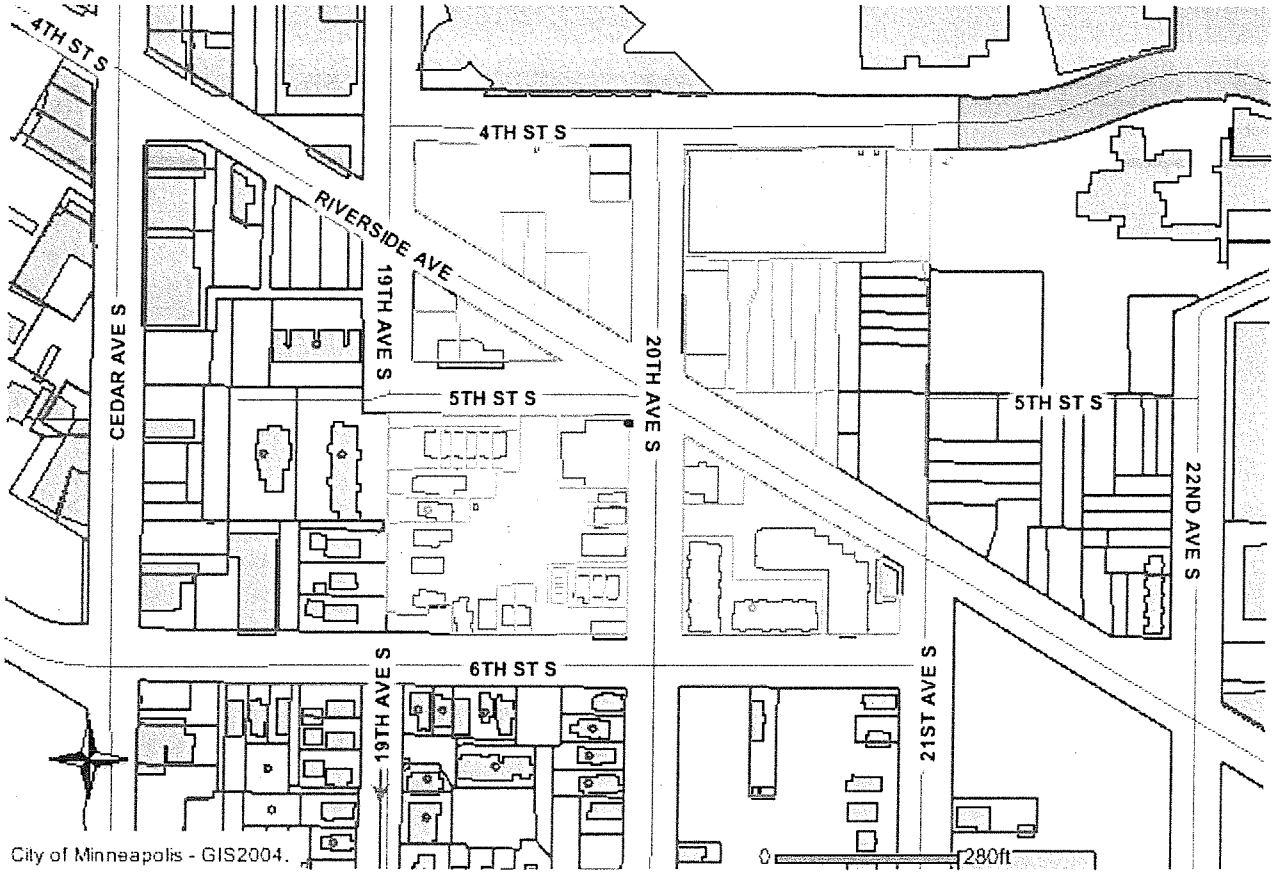
4TH ST S
4TH ST S
RIVERSIDE AVE
CEDAR AVE S
19TH AVE S
20TH AVE S
5TH ST S
5TH ST S
22ND AVE S
6TH ST S
19TH AVE S
21ST AVE S
City of Minneapolis - GIS2004.
0
280ft