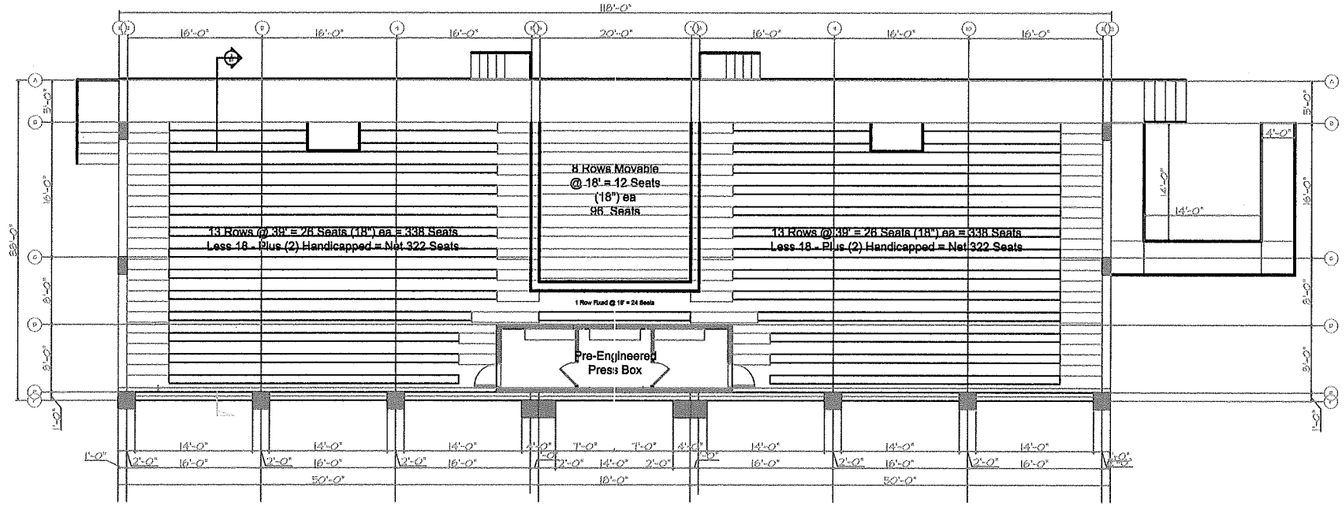

01 BLEACHER SEATING PLAN
SCALE: 1/8" = 1'-0"

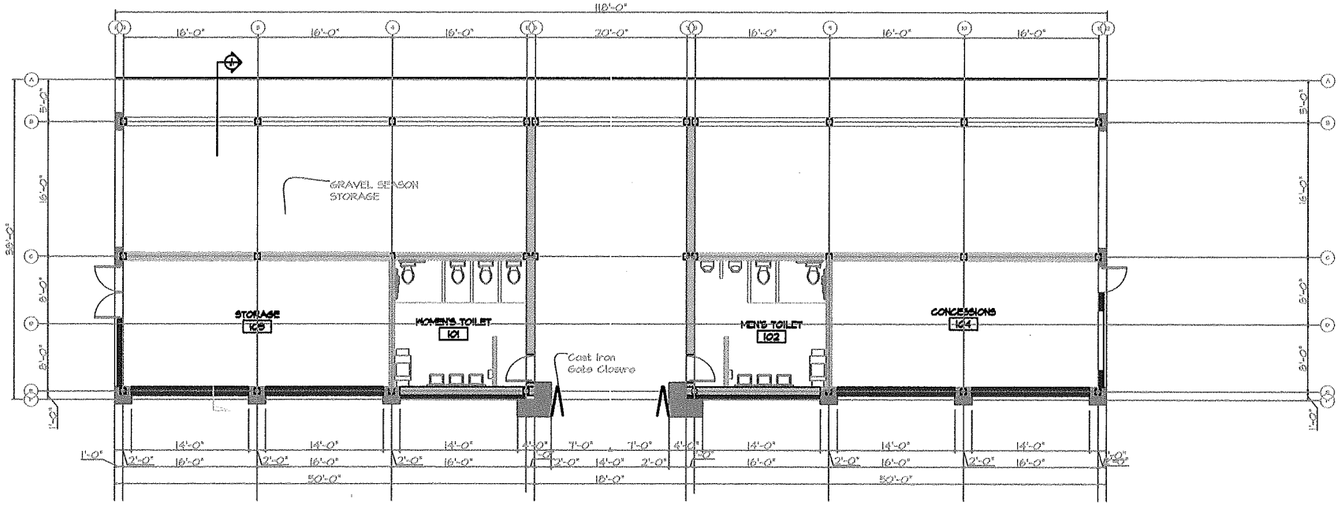

02 BLEACHER BASE PLAN
SCALE: 1/8" = 1'-0"

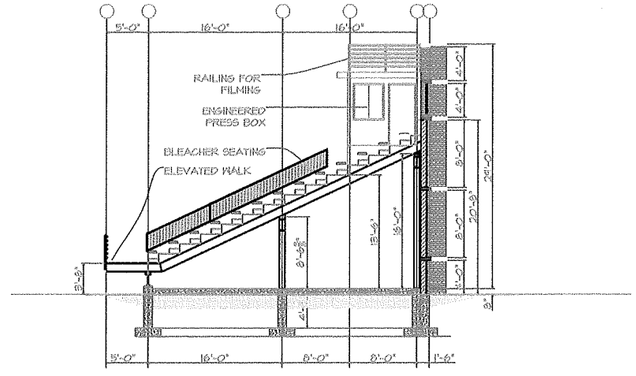

03 BLEACHER STRUCTURE SECTION
SCALE: 1/8" = 1'-0"

NOTE: ANY OPENING DETAILED SEATBOARD & FOOTBOARD LOCATED MORE THAN 30" ABOVE GRADE SHALL NOT ALLOW PASSAGE OF A 4" SPHERE. THE TRIANGULAR AREA CREATED BY BOTTOM GUARDRAIL, TREAD, & RISER SHALL NOT ALLOW PASSAGE OF A 4" SPHERE

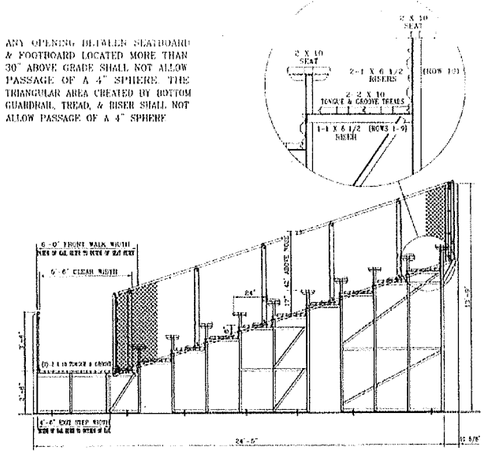

04 MOVABLE BLEACHER DETAIL
SCALE: No Scale

PRELIMINARY DRAFT

Project No.
Date 08/01/06
Drawn By KWH
Ck. By KWH
Revisions

BLEACHER STRUCTURE
PLANS AND SECTIONS

I hereby certify that this plan was prepared by me or under my direct supervision and that I am a duly licensed ARCHITECT under the laws of the State of Minnesota.

KEVIN WM. HALBACH, AIA
Reg. No. 15123 Date 08/01/06

ANDERSON - JOHNSON ASSOCIATES, INC.
LANDSCAPE ARCHITECTURE • SITE PLANNING • CIVIL ENGINEERING

RECREATIONAL FACILITY
DELASALLE HIGH SCHOOL
NICOLLET ISLAND
MINNEAPOLIS, MINNESOTA

Sheet A1 of 5

101 G&G

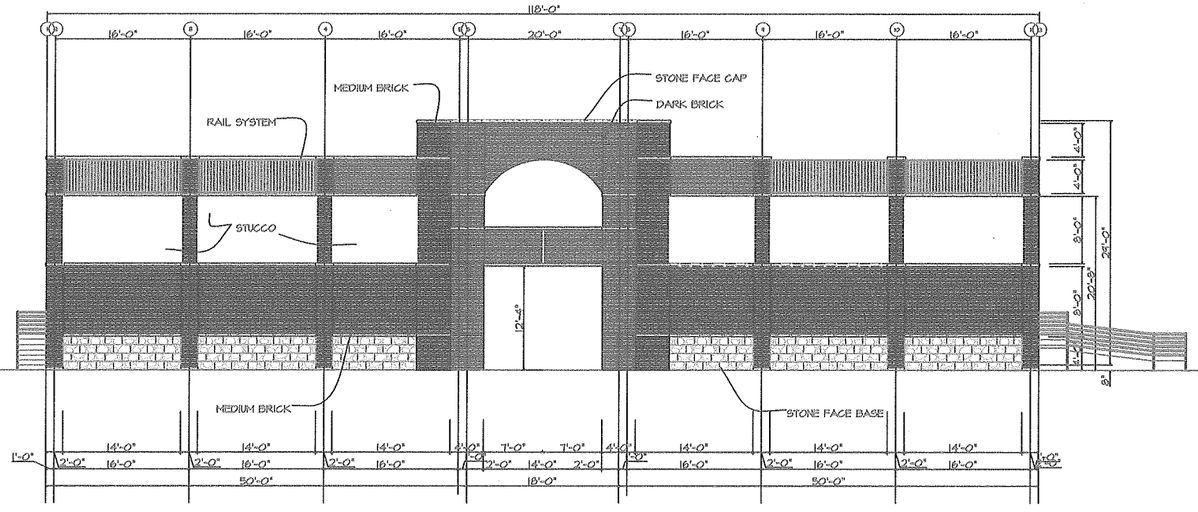

05 BLEACHER ELVATION BACK
SCALE: 1/8" = 1'-0"

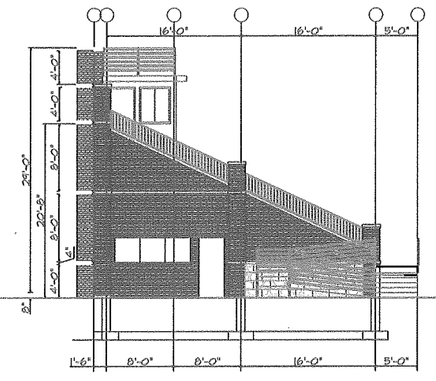

07 BLEACHER RIGHT ELEVATION
SCALE: 1/8" = 1'-0"

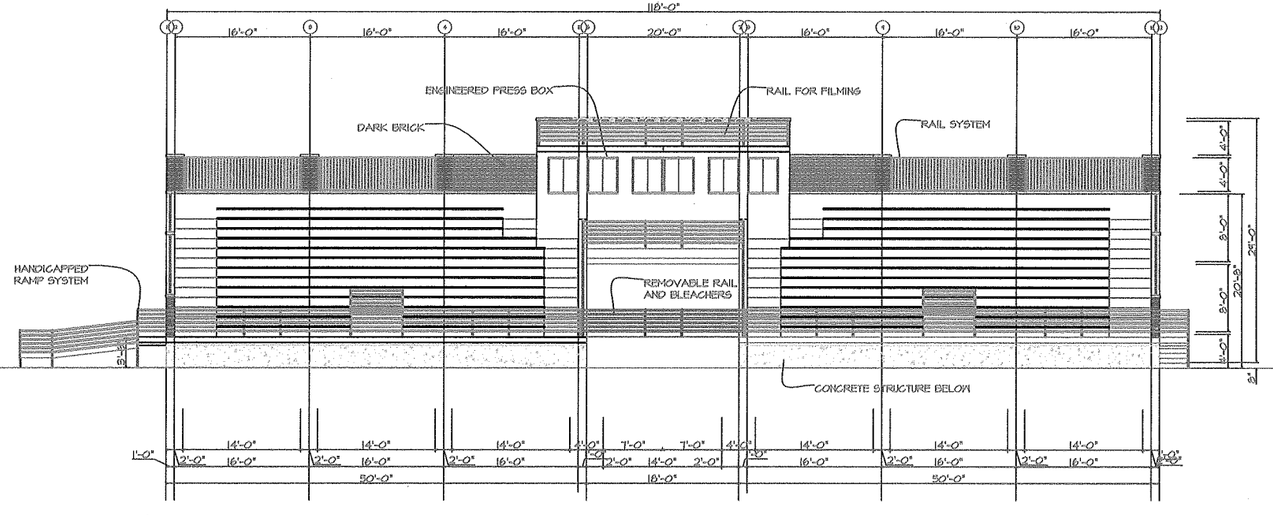

06 BLEACHER ELEVATION FRONT
SCALE: 1/8" = 1'-0"

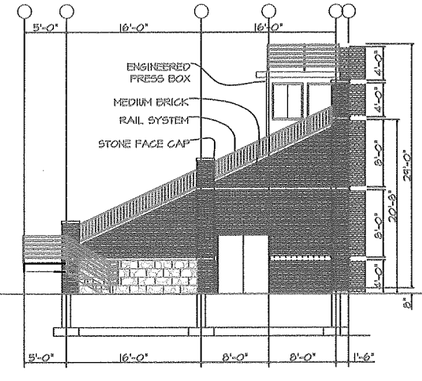

08 BLEACHER LEFT ELEVATION
SCALE: No Scale

PRELIMINARY DRAFT

Project No.
Date 07/21/06
Drawn By KMH
Ck. By KMH
Revisions

BLEACHER STRUCTURE ELEVATIONS

I hereby certify that this plan was prepared by me or under my direct supervision and that I am a duly licensed ARCHITECT under the laws of the State of Minnesota.

KEVIN WM. HALBACH, AIA
Reg. No. 19128 Date 07/21/06

ANDERSON - JOHNSON ASSOCIATES, INC.
LANDSCAPE ARCHITECTURE • SITE PLANNING • CIVIL ENGINEERING

RECREATIONAL FACILITY
DELASALLE HIGH SCHOOL
NICOLLET ISLAND
MINNEAPOLIS, MINNESOTA

Sheet A2 of 4

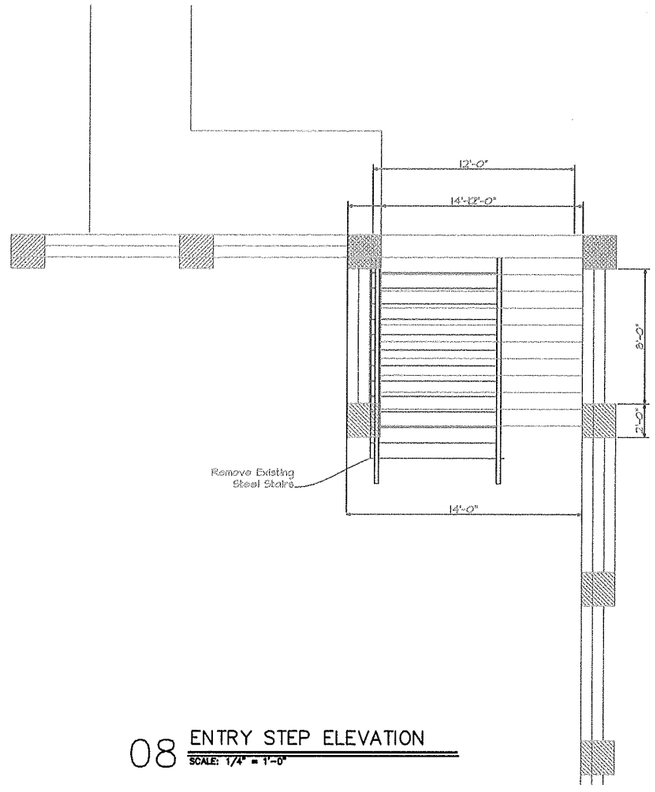

08 ENTRY STEP ELEVATION
SCALE: 1/4" = 1'-0"

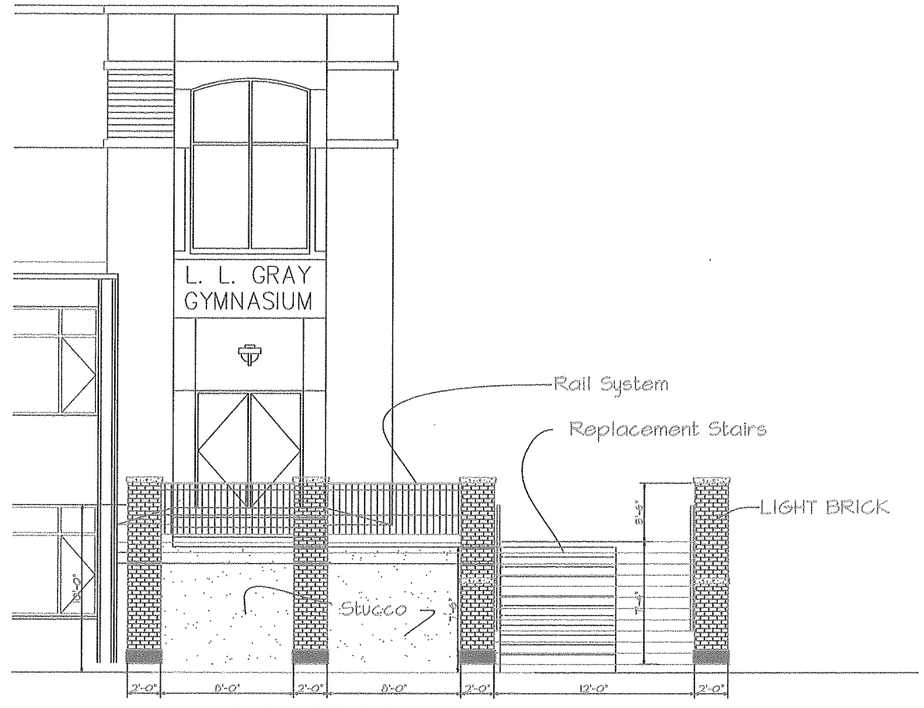

09 ENTRY STEP ELEVATION
SCALE: 1/4" = 1'-0"

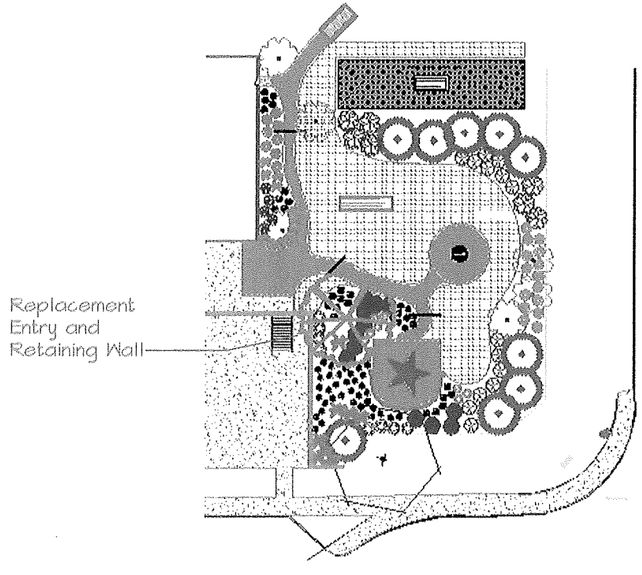

11 PARK CONCEPT STUDY
SCALE: No Scale

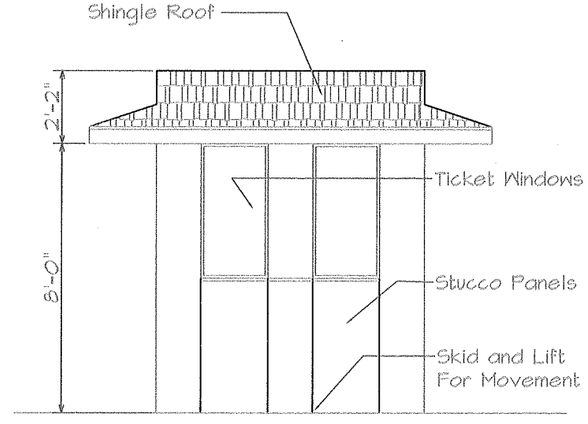

ELEVATION

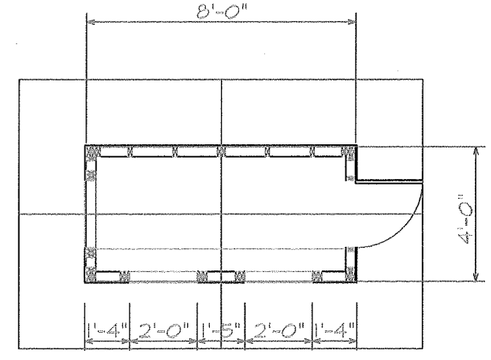

PLAN VIEW

10 TICKET BOOTH DETAIL
SCALE: 1/2" = 1'-0"

PRELIMINARY DRAFT

Project No. 0601/06
Date
Drawn By XXXX
Checked By XXXX
Revisions

ENTRY DEVELOPMENT
STAIR DETAILS

I hereby certify that this plan was prepared by me or under my direct supervision and that I am a duly licensed ARCHITECT under the laws of the State of Minnesota.

KEVIN WM. HALBACH, AIA
Reg. No. 15123 Date 08/01/06

ANDERSON - JOHNSON ASSOCIATES, INC.
LANDSCAPE ARCHITECTURE • SITE PLANNING • CIVIL ENGINEERING

RECREATIONAL FACILITY
DELASALLE HIGH SCHOOL
N'COLLET ISLAND
MINNEAPOLIS, MINNESOTA

Sheet A3 of 5

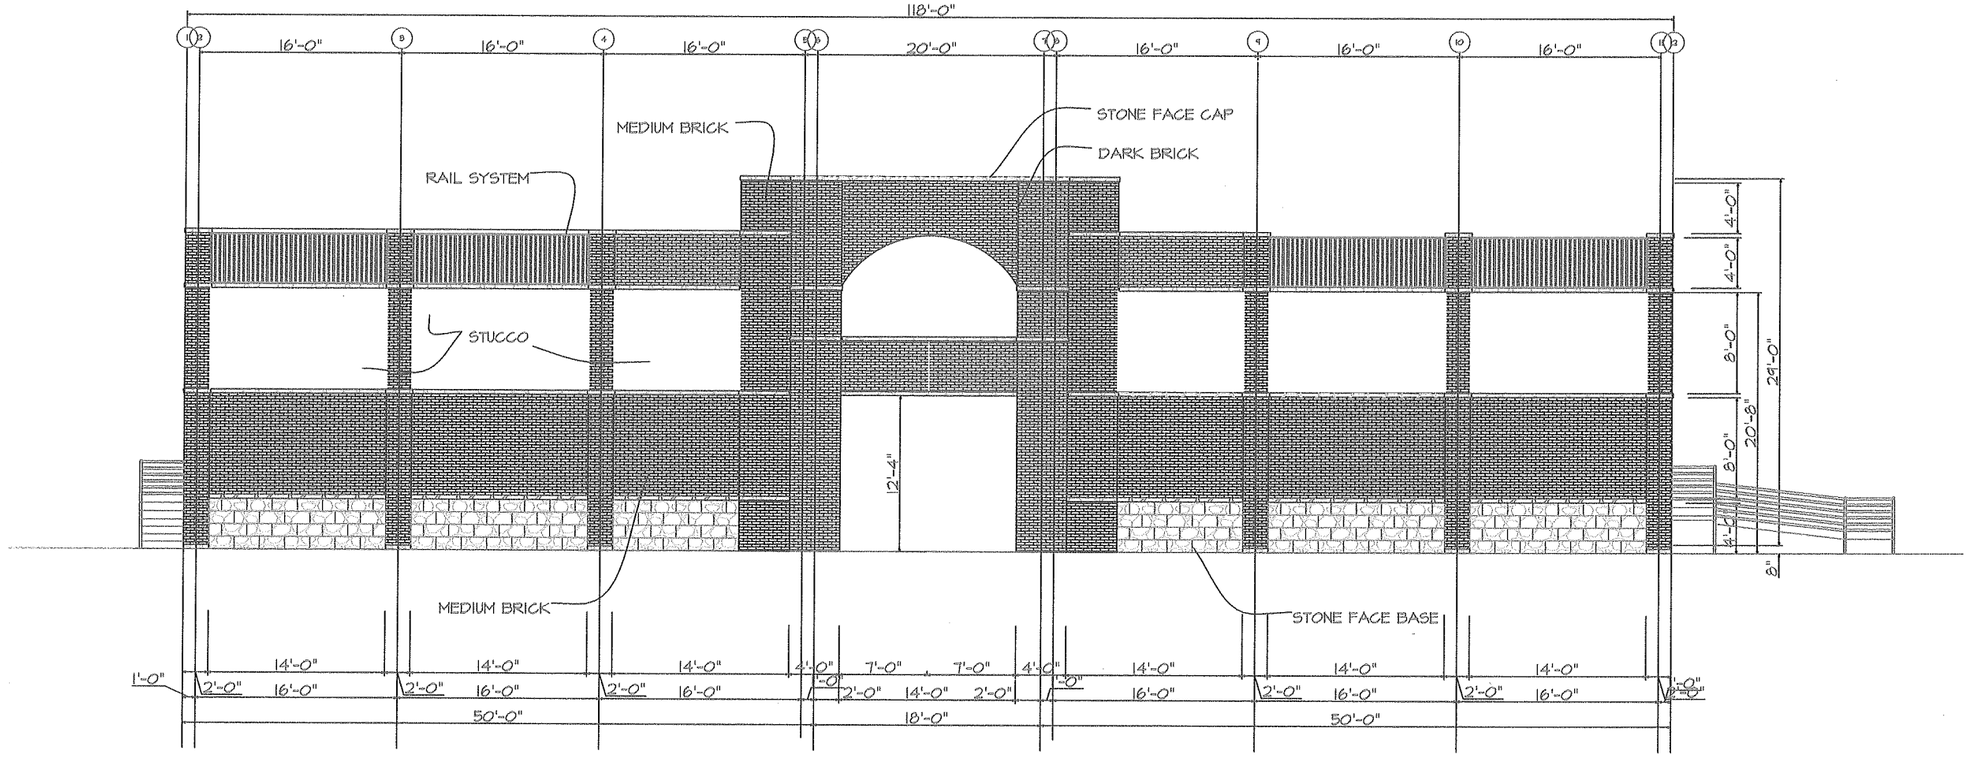

10 BLEACHER BRICK COLORS
SCALE: 3/16" = 1'-0"

PRELIMINARY DRAFT

Project No.
Date 08/01/06
Drawn By KWH
Ck. By KWH
Revisions

BLEACHER STRUCTURE
PLANS AND SECTIONS

I hereby certify that this plan was prepared by me or under my direct supervision and that I am a duly licensed ARCHITECT under the laws of the State of Minnesota.

KEVIN WM. HALBACH, AIA
Reg. No. 15123 Date 08/01/06

ANDERSON - JOHNSON ASSOCIATES, INC.
LANDSCAPE ARCHITECTURE • SITE PLANNING • CIVIL ENGINEERING

RECREATIONAL FACILITY
DELASALLE HIGH SCHOOL
NICOLLET ISLAND
MINNEAPOLIS, MINNESOTA

Sheet A4 of 5